DESIGN		
INT.	DATE	REASON

PLOTS & CHECKS			
INT.	DATE	NO.	REASON

CHECKS		
INT.	DATE	REASON

F.A.U RTE.	SECTION	COUNTY	TOTAL SHEETS	SHEET NO.
6108	•••	LA SALLE	679	25
STA. ———	TO STA. ———			
FED. ROAD DIST. NO.	ILLINOIS	FED. AID PROJECT		

••• (70X,71X)RS-1, (71X-VBR)DM
CONTRACT NO. 66225

℄ FAU 6108
(IL RTE. 351)

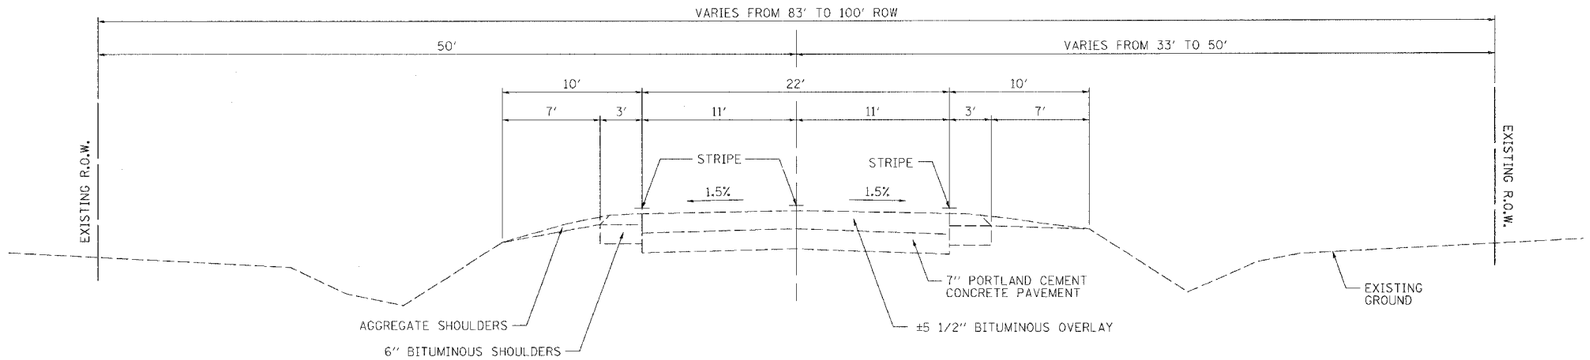

EXISTING TYPICAL SECTION

STA. 240+75 TO STA. 247+00

℄ FAU 6108
(IL RTE. 351)

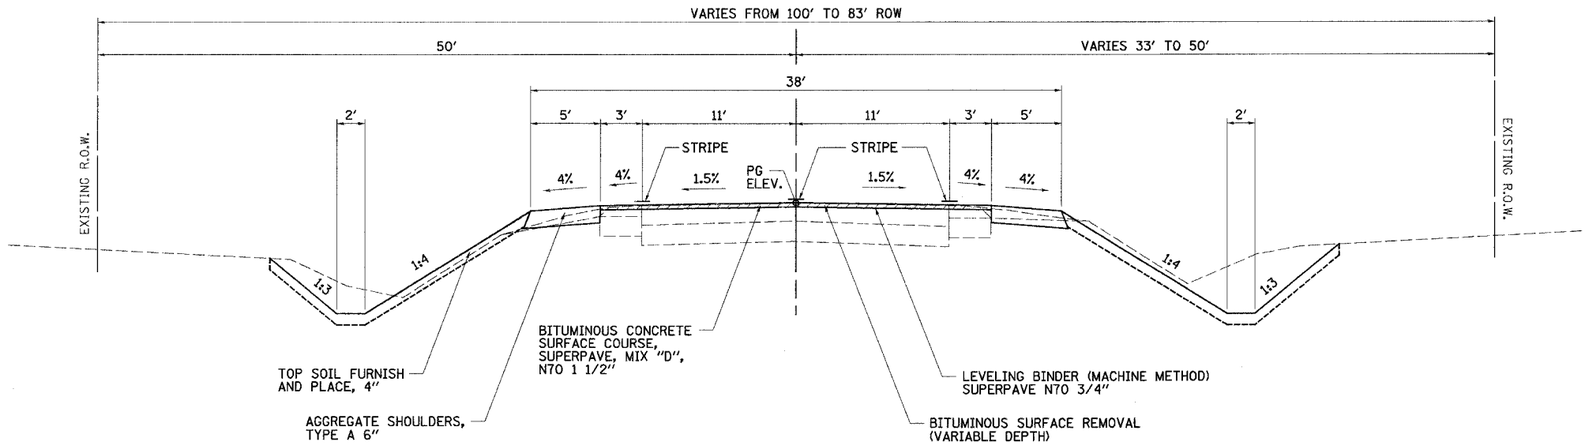

PROPOSED TYPICAL SECTION

STA. 240+75 TO STA. 247+00

REVISIONS	
NAME	DATE

ILLINOIS DEPARTMENT OF TRANSPORTATION

TYPICAL SECTIONS

FAU 6108 (IL RTE. 351)
SEC. (70X,71X)RS-1, (71X-VBR)DM
LA SALLE COUNTY

SCALE: VERT.
HORIZ.
DATE: 03/12/04

DRAWN BY: BISHOP
DESIGNED BY: KUNTZMAN
CHECKED BY: COLBROOK

GREENE & BRADFORD, INC.
OF SPRINGFIELD
CONSULTING ENGINEERS
TWO CONSTITUTION DRIVE
SPRINGFIELD, ILLINOIS 62707
PROFESSIONAL DESIGN FIRM #184.001605
PROFESSIONAL SURVEYING FIRM #184.001605
(217) 793-3884, (217) 793-3027 (FAX) e-mail: • coolbg@earthlink.net • gbfirm@aol.com

COMPUTER FILE NO.
TYPICALS-13

PROJECT: 01194_B_S
04/26/04-RPB

IDOTPL-5 1"=5' 8/07/00

FAU 6108 (IL. RTE. 351) LA SALLE COUNTY

...\part_b\south part\typicals.dgn 12/27/2004 8:32:45 PM User = gregg