DESIGN		
INT.	DATE	REASON

PLOTS & CHECKS			
INT.	DATE	NO.	REASON

CHECKS		
INT.	DATE	REASON

F.A.U. RTE.	SECTION	COUNTY	TOTAL SHEETS	SHEET NO.
6108	•••	LA SALLE	679	68
STA.	TO STA.			
FED. ROAD DIST. NO.	ILLINOIS	FED. AID PROJECT		

••• (70X,71X)RS-1, (71X-VBR)DM
CONTRACT NO. 66225

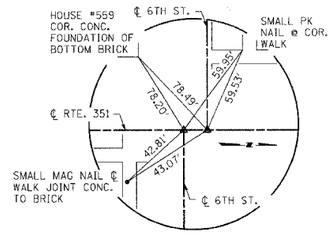

STATION EQUATION

P.O.T. STA. 137+40.63 (IL RTE. 351) =
P.I. STA. 10+00.00 (6TH STREET EAST)
P.O.T. STA. 137+41.11 (IL RTE. 351) =
P.I. STA. 10+00.00 (6TH STREET WEST)

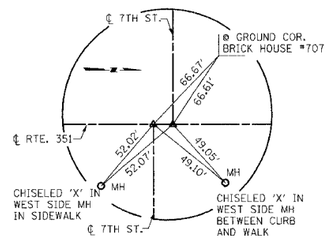

STATION EQUATION

P.O.T. STA. 141+42.44 (IL RTE. 351) =
P.I. STA. 10+00.00 (7TH STREET EAST)
P.O.T. STA. 142+42.56 (IL RTE. 351) =
P.I. STA. 10+00.00 (7TH STREET WEST)

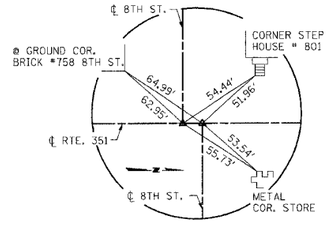

STATION EQUATION

P.O.T. STA. 145+43.27 (IL RTE. 351) =
P.I. STA. 10+00.00 (8TH STREET WEST)
P.O.T. STA. 145+46.44 (IL RTE. 351) =
P.I. STA. 10+00.00 (8TH STREET EAST)

0 100 200
SCALE IN FEET

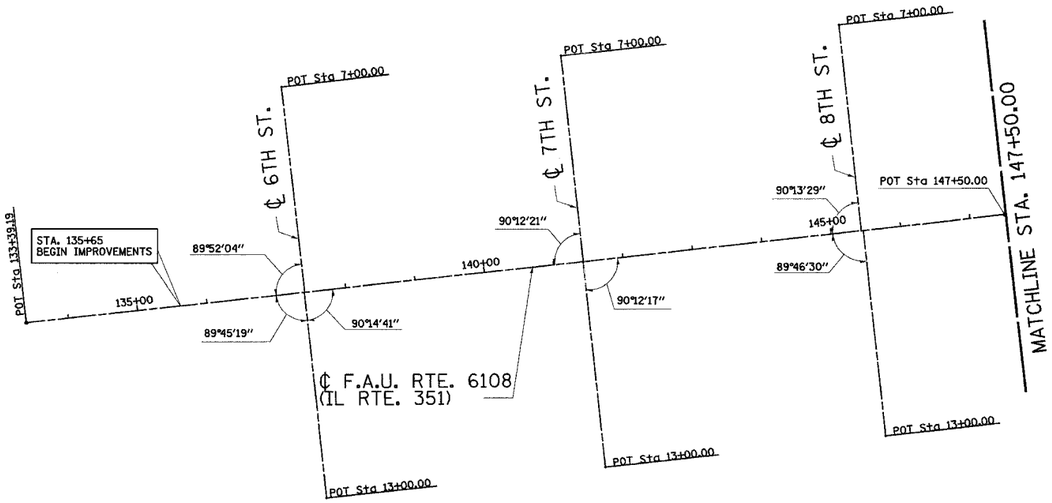

NOTE: ALL CENTERLINE CONTROL POINTS ARE MAG. NAILS UNLESS OTHERWISE NOTED.

ILLINOIS DEPARTMENT OF TRANSPORTATION

ALIGNMENT SCHEMATIC & ℄ TIES

FAU RTE. 6108 (IL. RTE. 351)
SEC. (70X, 71X)RS-1, (71X-VBR)DM
LASALLE COUNTY

SCALE: VERT.
HORIZ.
DATE 11/16/00-PAM

DRAWN BY: MABUS
DESIGNED BY:KUNTZMAN
CHECKED BY: COLBROOK

GREENE & BRADFORD, INC. OF SPRINGFIELD
CONSULTING ENGINEERS
DOCUMENTATION GROUP
SPRING CREEK PARK 1011 SPRING CREEK DRIVE
SPRINGFIELD, ILLINOIS 62703-4891
PROFESSIONAL & STRUCTURAL ENGINEERING CORPORATION
(217) 753-0894, (217) 753-5207 (FT. C-MAIL - 72060@GREENEANDBRADFORD.COM

COMPUTER FILE NO.
SCHEMATIC.A

PROJECT 01194.B.S
05/07/03-JLJ

REVISIONS	
NAME	DATE

IDOTPL-100 1"=100' 8/07/00

FAU RTE. 6108 (IL. RTE. 351) LASALLE CO.

\\corn pan\schematic.cgn 12/2/2004 0:25:15 PM User - greg