DESIGN		
INT.	DATE	REASON

PLOTS & CHECKS			
INT.	DATE	NO.	REASON

CHECKS		
INT.	DATE	REASON

F.A.U. RTE.	SECTION	COUNTY	TOTAL SHEETS	SHEET NO.
6108	•••	LA SALLE	679	72
STA.		TO STA.		
FED. ROAD DIST. NO.	ILLINOIS	FED. AID PROJECT		

••• (70X,71X)RS-1, (71X-VBR)DM
CONTRACT NO. 66225

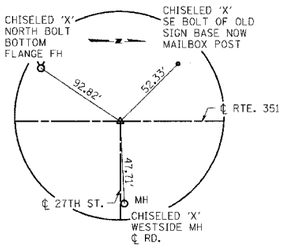

P.O.T. STA. 219+34.80 (IL RTE. 351) =
P.I. STA. 10+00.00 (27TH ST.)

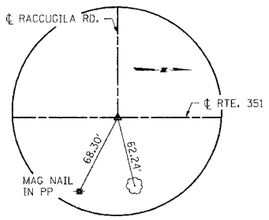

P.O.T. STA. 226+01.78 (IL RTE. 351) =
P.I. STA. 50+00.00 (RACCUGILA RD.)

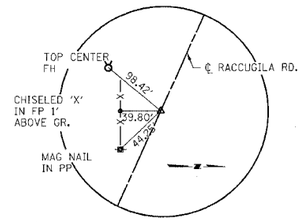

P.O.T. STA. 40+81.20

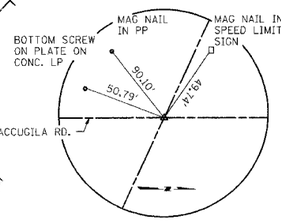

P.C. STA. 45+15.35

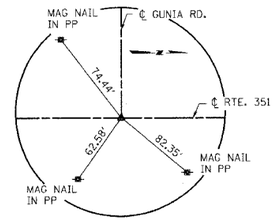

P.O.T. STA. 240+30.08 (IL RTE. 351) =
P.I. STA. 10+00.00 (GUNIA RD.)

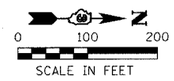

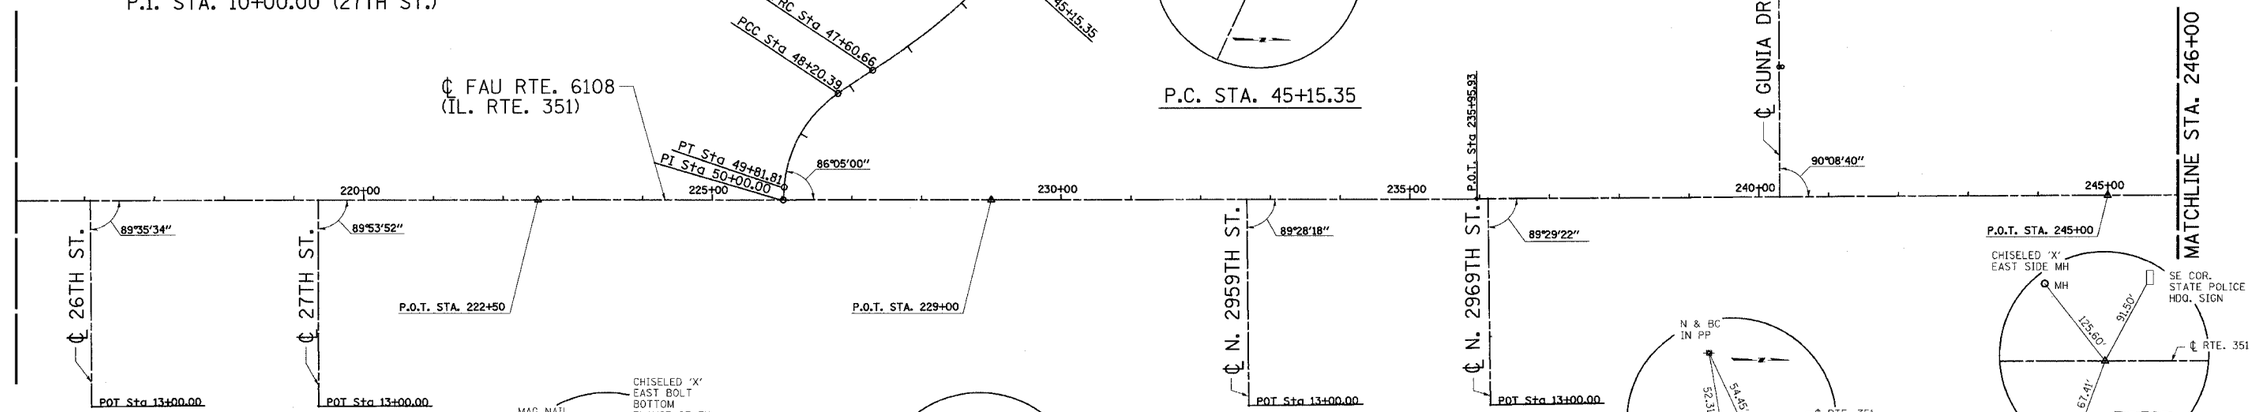

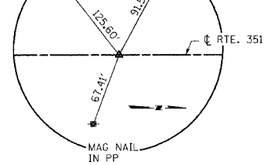

P.O.T. STA. 245+00.00

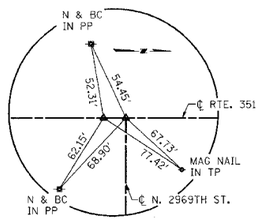

STATION EQUATION

P.O.T. STA. 236+11.96 (IL RTE. 351) =
P.I. STA. 10+00.00 (N. 2959TH ST.)

P.O.T. STA. 235+95.93 (IL RTE. 351)

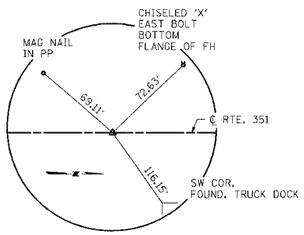

P.O.T. STA. 222+50.00

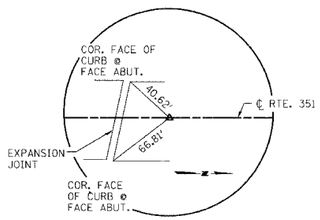

P.O.T. STA. 229+00.00

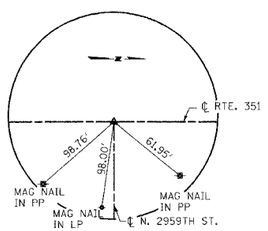

P.O.T. STA. 232+66.27 (IL RTE. 351) =
P.I. STA. 10+00.00 (N. 2949TH ST.)

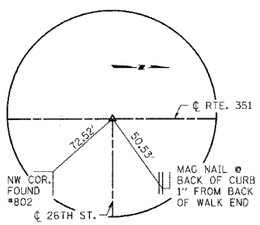

P.O.T. STA. 216+07.98 (IL RTE. 351) =
P.I. STA. 10+00.00 (26TH ST.)

NOTE: ALL CENTERLINE CONTROL POINTS ARE MAG. NAILS UNLESS OTHERWISE NOTED.

ILLINOIS DEPARTMENT OF TRANSPORTATION

ALIGNMENT SCHEMATIC & ℄ TIES

FAU RTE. 6108 (IL. RTE. 351)
SEC. (70X, 71X)RS-1, (71X-VBR)DM
LASALLE COUNTY

SCALE: VERT.
HORIZ.
DATE 11/16/00-PAM

DRAWN BY: MABUS
DESIGNED BY: KUNTZMAN
CHECKED BY: COLBROOK

REVISIONS	
NAME	DATE

GREENE & BRADFORD, INC.
OF SPRINGFIELD
CONSULTING ENGINEERS
300 CONSTITUTION DRIVE
SPRINGFIELD, ILLINOIS 62707
PROFESSIONAL DESIGN FIRM: 184.004720
PROFESSIONAL & CONSULTING ENGINEERING CORPORATION
(217) 793-3944, (217) 793-3127 (FX), E-MAIL: mail@greenebradford.com

COMPUTER FILE NO. SCHEMATIC_E
PROJECT 01194_B_S
05/07/03-JLJ

IDOTPL-100 1"=100' 8/07/00

FAU RTE. 6108 (IL. RTE. 351) LASALLE CO.

\\scuin par\schematic.dgn 12/9/2004 6:25:10 PM User = greej