DESIGN		
INT.	DATE	REASON

PLOTS & CHECKS		
INT.	DATE	NO.

CHECKS		
INT.	DATE	REASON

FILE NAME = $FILE$
PLOT SCALE = $phtscale$ DRV = $PLOTTER$
PLOT DATE = $DATE$
PLOT TIME = $TIME$
OPERATOR = $USER$

F.A.U. RTE.	SECTION	COUNTY	TOTAL SHEETS	SHEET NO.
6108	***	LA SALLE	679	78
STA. 164+00		TO STA. 169+00		
FED. ROAD DIST. NO.	ILLINOIS	FED. AID PROJECT		

*** (70X,71X)RS-1, (71X-VBR)DM
CONTRACT NO. 66225

0 20 40
SCALE IN FEET

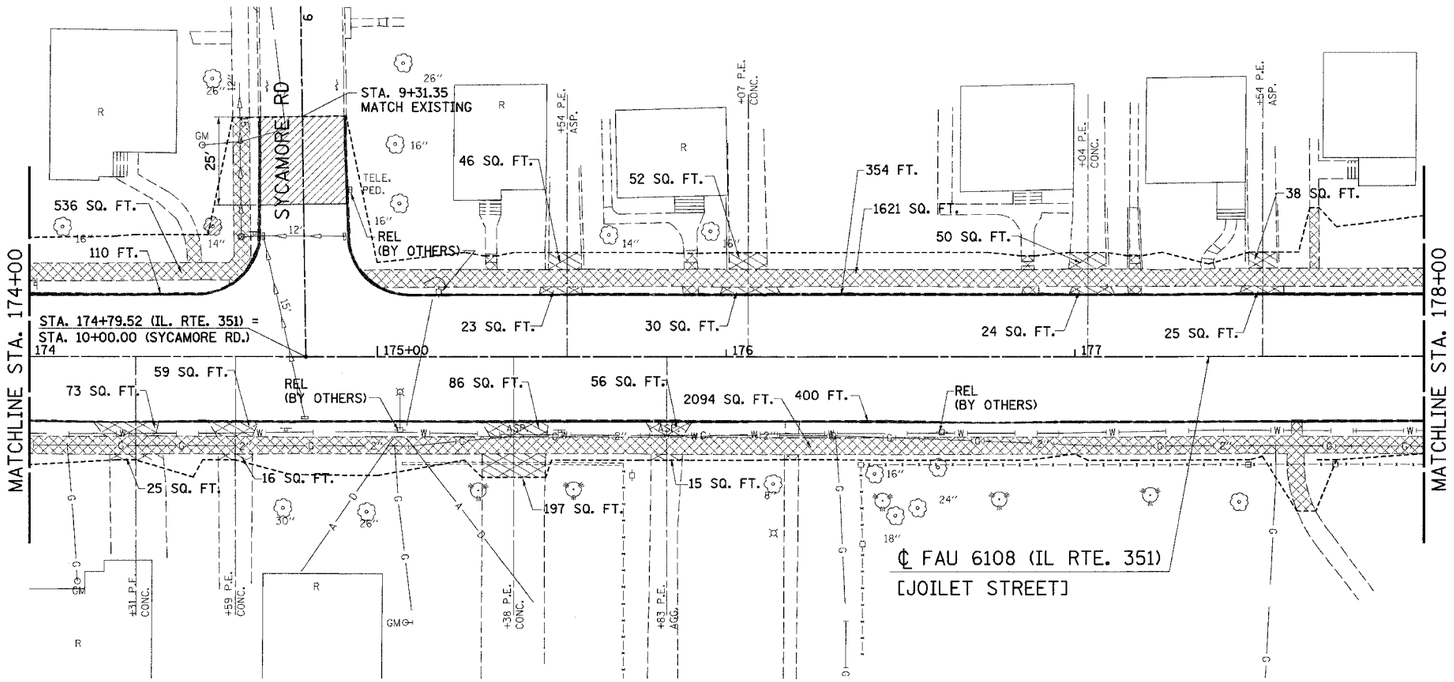

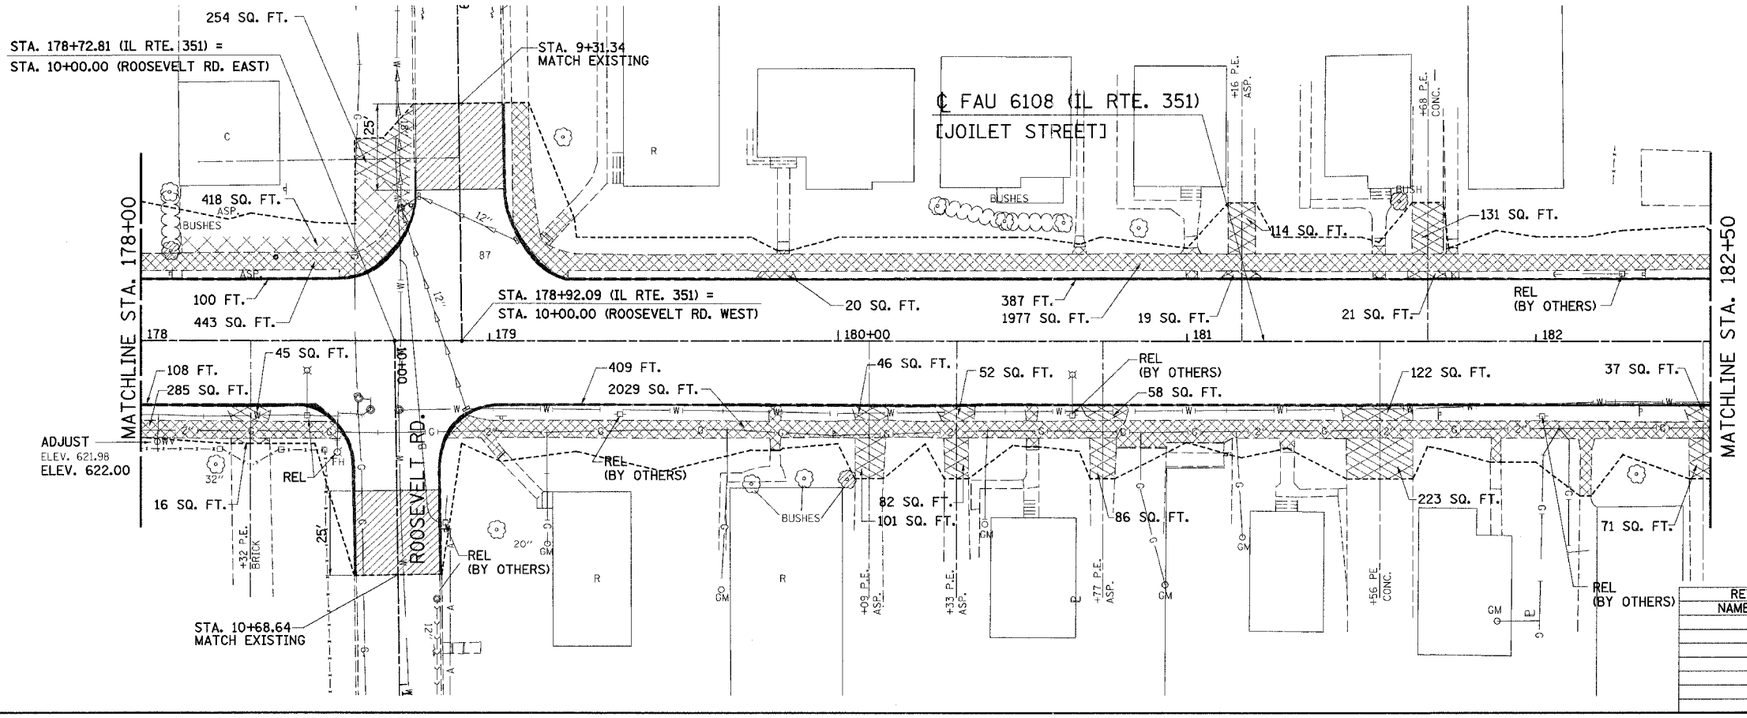

LEGEND

- CURB AND GUTTER REMOVAL
- SIDEWALK REMOVAL
- DRIVEWAY REMOVAL
- SURFACE REMOVAL & BUTT JOINT
- PAVEMENT REMOVAL
- CONCRETE MEDIAN SURFACE REMOVAL
- BITUMINOUS SHOULDER REMOVAL
- BRIDGE APPROACH PAVEMENT REMOVAL
- TREE REMOVAL TO BE RELOCATED — REL

REVISIONS	
NAME	DATE

ILLINOIS DEPARTMENT OF TRANSPORTATION

REMOVAL AND ADJUSTMENT PLAN

FAU 6108 (IL. RTE. 351)
SECTION (70X, 71X)RS-1, (71X-VBR)DM
LASALLE COUNTY

SCALE: VERT.
HORIZ.
DATE: 06/30/03

DRAWN BY: MABUS
DESIGNED BY: BOTT
CHECKED BY: COLBROOK

GREENE & BRADFORD, INC.
OF SPRINGFIELD
CIVIL/ENGINEERS
SPRINGFIELD, ILLINOIS 62707
PROFESSIONAL DESIGN FIRM NO. 184-000173
PROFESSIONAL & CONSULTING ENGINEERING CORPORATION
(217) 753-5414, (217) 753-5237 (FAX), E-MAIL - mailbox@greenebradford.com

COMPUTER FILE NO.
REMOVAL351C-02
PROJECT: 01194_B_S
09/08/03-JLJ

IDOTPL-20 1"=20' 8/07/00

FAU RTE. 6108 (IL RTE. 351) LASALLE CO.

\south part\removal351c.dgn 12/2/2004 6:24:02 PM User - greg