DESIGN		
INT.	DATE	REASON

PLOTS & CHECKS			
INT.	DATE	NO.	REASON

CHECKS		
INT.	DATE	REASON

F.A.U. RTE.	SECTION	COUNTY	TOTAL SHEETS	SHEET NO.
6108	•••	LA SALLE	679	82
STA. 212+00		TO STA. 217+00		
FED. ROAD DIST. NO.	ILLINOIS	FED. AID PROJECT		

••• (70X,71X)RS-1, (71X-VBR)DM
CONTRACT NO. 66225

N

0 20 40
SCALE IN FEET

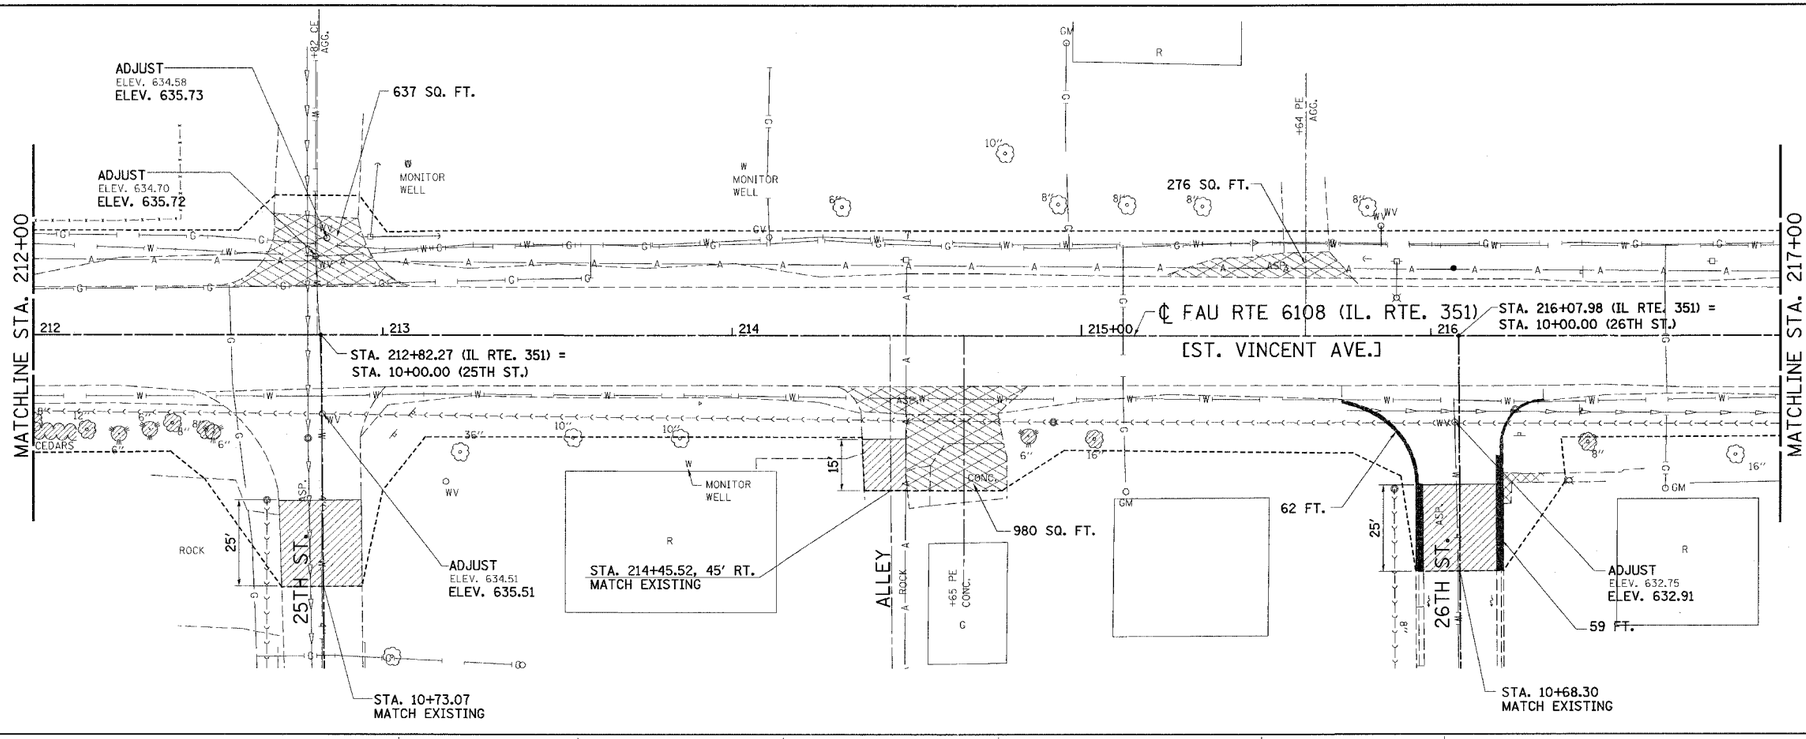

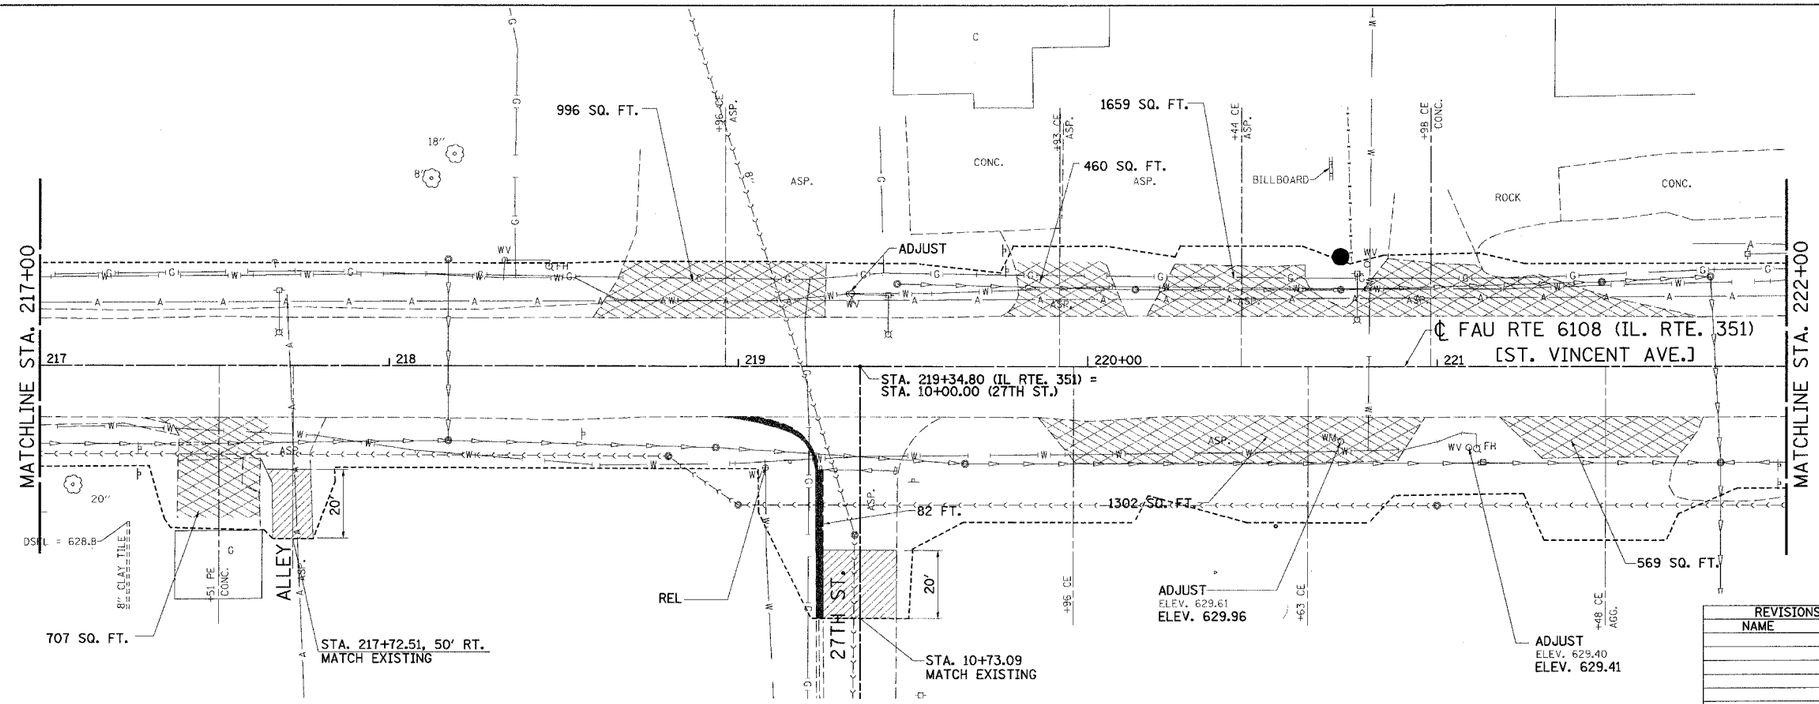

LEGEND

- CURB AND GUTTER REMOVAL
- SIDEWALK REMOVAL
- DRIVEWAY REMOVAL
- SURFACE REMOVAL & BUTT JOINT
- PAVEMENT REMOVAL
- CONCRETE MEDIAN SURFACE REMOVAL
- BITUMINOUS SHOULDER REMOVAL
- BRIDGE APPROACH PAVEMENT REMOVAL
- TREE REMOVAL TO BE RELOCATED — REL

REVISIONS	
NAME	DATE

ILLINOIS DEPARTMENT OF TRANSPORTATION

REMOVAL AND ADJUSTMENT PLAN

FAU 6108 (IL. RTE. 351)
SECTION (70X, 71X)RS-1, (71X-VBR)DM
LASALLE COUNTY

SCALE: VERT. —
HORIZ.
DATE: 06/30/03

DRAWN BY: MABUS
DESIGNED BY: BOTT
CHECKED BY: COLBROOK

GREENE & BRADFORD, INC.
OF STRUCTURED
CONSULTING ENGINEERS
ROCKFORD, ILLINOIS
PROFESSIONAL DESIGN CONSULTANTS CORPORATION

COMPUTER FILE NO.
REMOVAL351F-01
PROJECT: 01194.8.S
09/10/03-JLJ

FILE NAME = N:\01194\DRAWINGS\PART B\SOUTH PART\REMOVAL351F.dgn
PLOT SCALE = 20.0000 '/ IN.
PLOT DATE = 1/26/2005
PLOT TIME = 2:28:35 PM
OPERATOR = greg

IDOTPL-20 1"=20' 8/07/00

FAU RTE. 6108 (IL RTE. 351) LASALLE CO.