| F.A.U. RTE. | SECTION | COUNTY | TOTAL SHEETS | SHEET NO. |
|---|---|---|---|---|
| 6108 | *** | LA SALLE | 679 | 86 |
| STA. 45+00 | | TO STA. 50+00 | | |
| FED. ROAD DIST. NO. | ILLINOIS | FED. AID PROJECT | | |

*** (70X,71X)RS-1, (71X-VBR)DM
CONTRACT NO. 66225

0 20 40
SCALE IN FEET

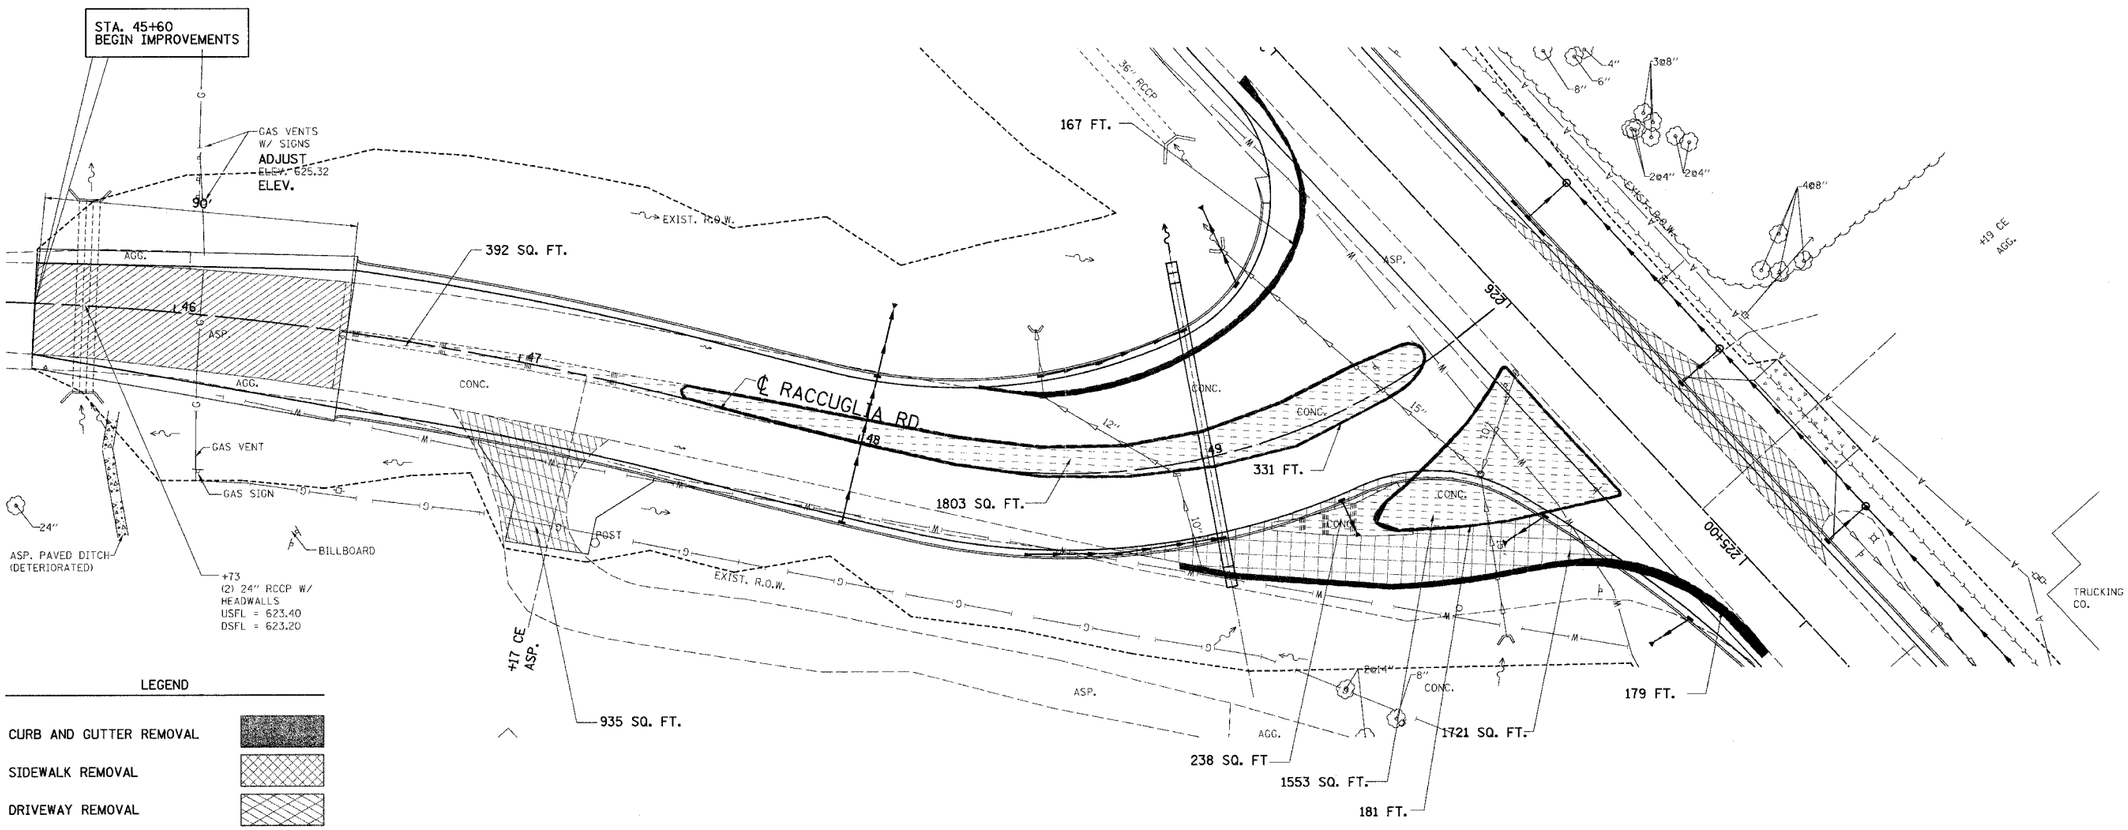


## LEGEND

| | |
|---|---|
| CURB AND GUTTER REMOVAL | |
| SIDEWALK REMOVAL | |
| DRIVEWAY REMOVAL | |
| SURFACE REMOVAL & BUTT JOINT | |
| PAVEMENT REMOVAL | |
| CONCRETE MEDIAN SURFACE REMOVAL | |
| BITUMINOUS SHOULDER REMOVAL | |
| BRIDGE APPROACH PAVEMENT REMOVAL | |
| TREE REMOVAL | |
| TO BE RELOCATED | REL |

| DESIGN | | |
|---|---|---|
| INT. | DATE | REASON |

| PLOTS & CHECKS | | | |
|---|---|---|---|
| INT. | DATE | NO. | REASON |

| CHECKS | | |
|---|---|---|
| INT. | DATE | REASON |

FILE NAME = $FILE$
PLOT SCALE = $pltscale$ DRV = $PLOTTER$
PLOT DATE = $DATE$
PLOT TIME = $TIME$
OPERATOR = $USER$

| REVISIONS | |
|---|---|
| NAME | DATE |

ILLINOIS DEPARTMENT OF TRANSPORTATION

# REMOVAL AND ADJUSTMENT PLAN

FAU 6108 (IL. RTE. 351)
SECTION (70X, 71X)RS-1, (71X-VBR)DM
LASALLE COUNTY

SCALE: VERT. HORIZ.
DATE: 06/30/03

DRAWN BY: MABUS
DESIGNED BY: BOTT
CHECKED BY: COLBROOK

GREENE & BRADFORD, INC.
OF SPRINGFIELD
CONSULTING ENGINEERS
300 CONSTITUTION DRIVE
SPRINGFIELD, ILLINOIS 62707
PROFESSIONAL DESIGN FIRM NO. 184-000073
PROFESSIONAL & STRUCTURAL ENGINEERING CORPORATION
(217) 793-9844, (217) 793-9877 (FL) E-MAIL: cbcdegreenebradford@ameritech.com

COMPUTER FILE NO.
REMOVAL351K-01
PROJECT: 01194_B_S
09/10/03-JLJ

IDOTPL-20 1"=20' 8/07/00

FAU RTE. 6108 (IL RTE. 351) LASALLE CO.

..\south part\removal351k.dgn 12/22/2004 6:24:46 PM User - greg1