DESIGN		
INT.	DATE	REASON

PLAN — SUBMITTED / PLOTTED / ALIGNMENT CHECKED / GRADES CHECKED / CADD FILE NAME / NOTE BOOK NO. / BY / DATE

PLOTS & CHECKS		
INT.	DATE	NO. REASON

PROFILE — SUBMITTED / PLOTTED / GRADES CHECKED / BACK-UP CHECKED / STRUCTURE NOTATIONS CHK'D / NOTE BOOK NO. / BY / DATE

CHECKS		
INT.	DATE	REASON

F.A.U RTE.	SECTION	COUNTY	TOTAL SHEETS	SHEET NO.
6108	***	LA SALLE	679	98
STA. 187+00		TO STA. 192+00		
FED. ROAD DIST. NO. 3	ILLINOIS	FED. AID PROJECT		

*** (70X,71X)RS-1, (71X-V8R)DM
CONTRACT NO. 66225

0 20 40
SCALE IN FEET

1. STA. 189+73.21 (IL. RTE. 351) STA. 10+00.00 (GRANT ST. WEST)
2. STA. 189+73.64 (IL. RTE. 351)= STA. 10+00.00 (GRANT ST. EAST)

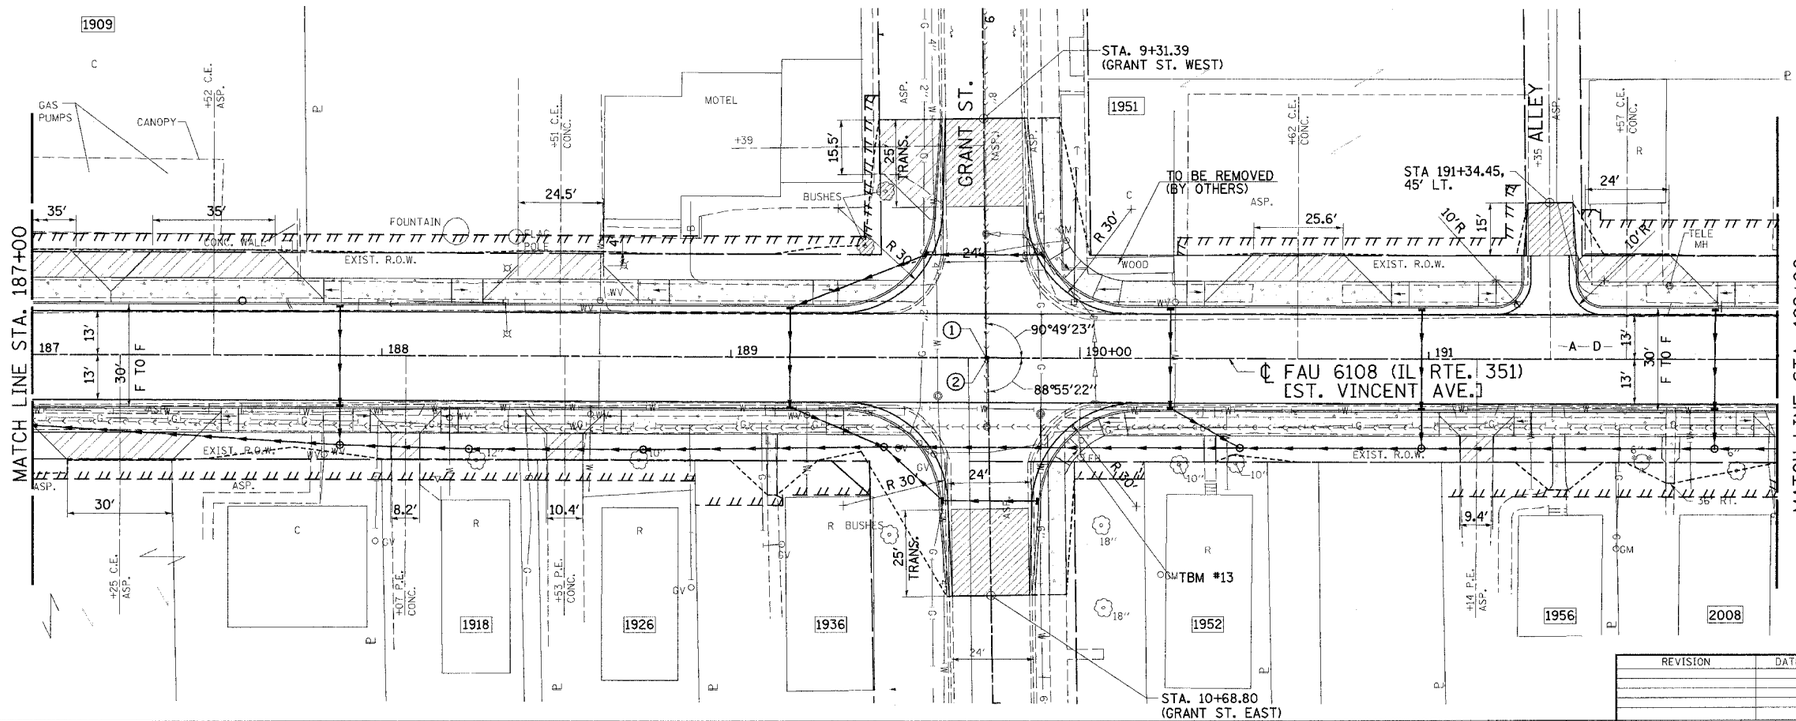

TBM #13: NORTH CAP BOLT ON FIRE HYDRANT
STA. 190+00, 28' RT.
ELEV. 626.72

REVISION	DATE	BY

GREENE & BRADFORD, INC. OF SPRINGFIELD
CONSULTING ENGINEERS
3001 Wabash, P.O. Box 3191
SPRINGFIELD, ILLINOIS 62707
PROFESSIONAL DESIGN FIRM NO. 184-000178
PROFESSIONAL SURVEYING CORPORATION
(217) 793-6966, (217) 793-6677 FAX, e-mail: postmaster@gbsprfld.com

COMPUTER FILE NO. PLN351D-03
PROJECT: 01194.B.S 04/01/04-RPB

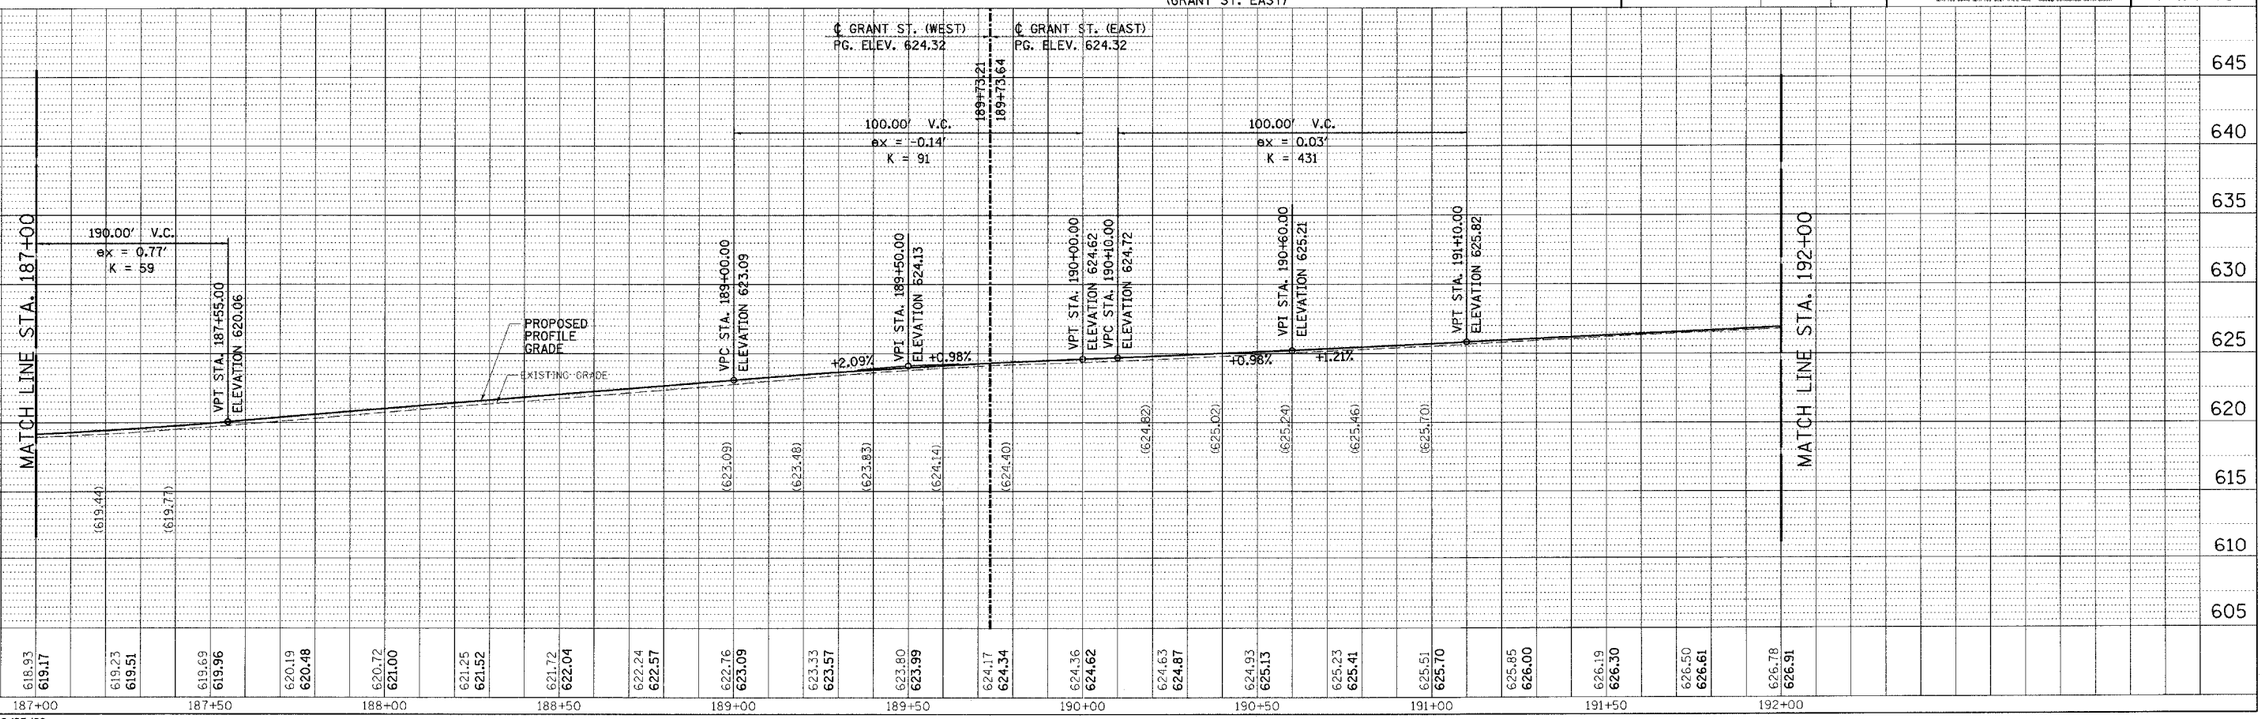

IDOTEPP - 1s1 8/25/98

FAU RTE. 6108 (IL RTE. 351) LA SALLE CO.

...\part_01\sheets\part1pln351d.dgn 12/29/2003 1:35:43 PM User = greg