F.A.U RTE.	SECTION	COUNTY	TOTAL SHEETS	SHEET NO.
6108	***	LA SALLE	679	102
STA. 207+00		TO STA. 212+00		
FED. ROAD DIST. NO.	ILLINOIS	FED. AID PROJECT		

*** (70X,71X)RS-1, (71X-VBR)DM
CONTRACT NO. 66225

0 20 40
SCALE IN FEET

① STA. 209+55.76 (IL RTE 351)=
STA. 10+00.00 (24TH ST WEST & EAST)

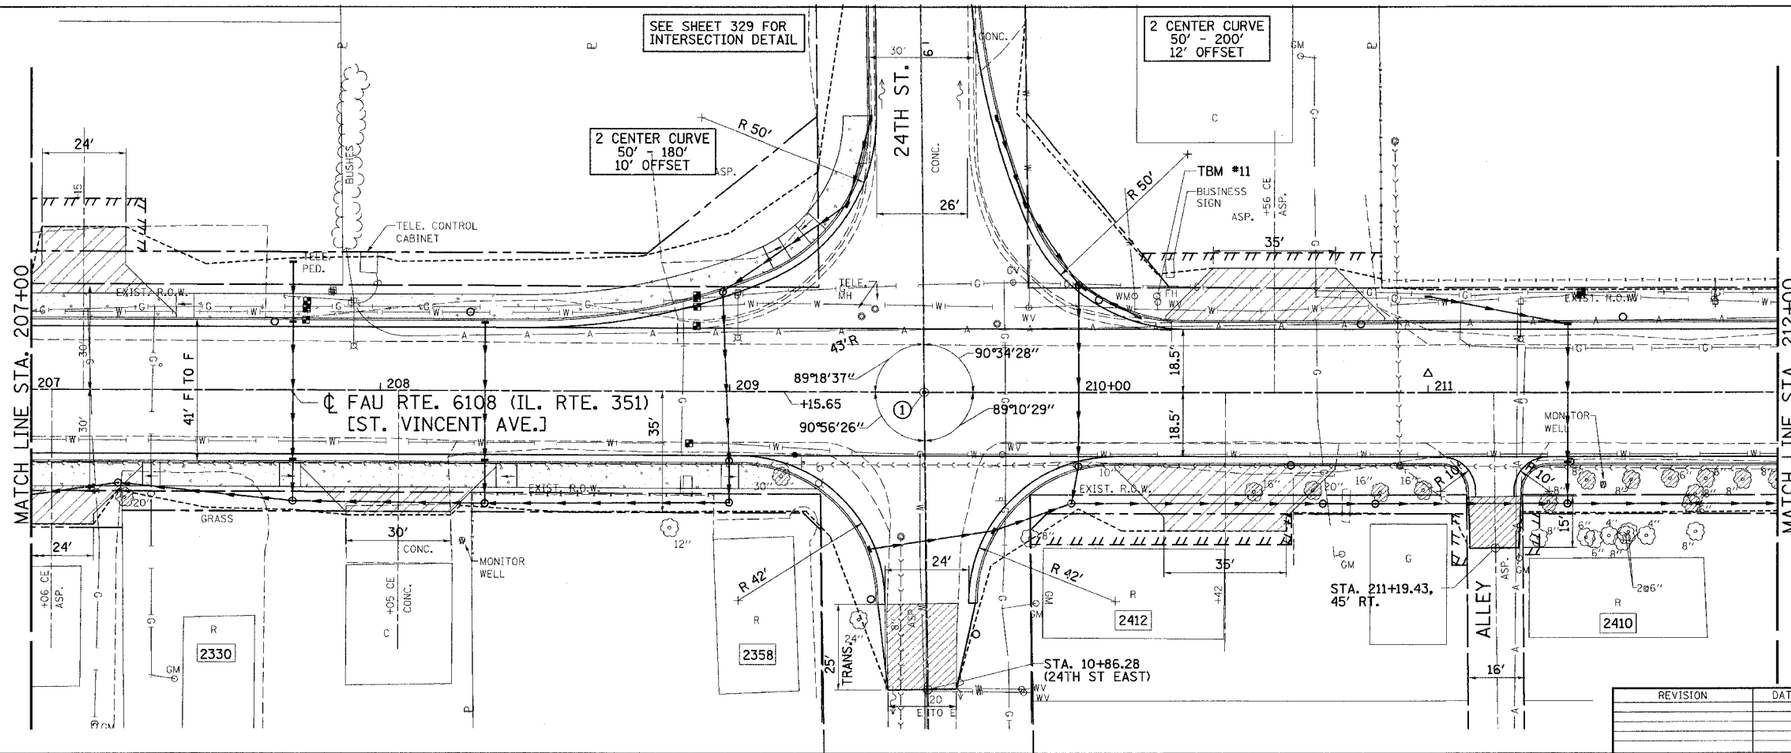

TBM #11: EAST CAP BOLT ON FIRE HYDRANT
STA. 210+23, 29' LT.
ELEV. 636.89

REVISION	DATE	BY

GREENE & BRADFORD, INC.
OF SPRINGFIELD
CONSULTING ENGINEERS
PROCESS/STRUCTURE DIVISION
SPRINGFIELD, ILLINOIS 62707
PROFESSIONAL DESIGN FIRM NO. 184-000175
PROFESSIONAL & STRUCTURAL ENGINEERING CORPORATION
(217) 793-3844, (217) 793-3217 (FAX) email: greenebradford@sbcglobal.net

COMPUTER FILE NO. PLN351F-01
PROJECT: 01194_B_S
04/01/04-RPB

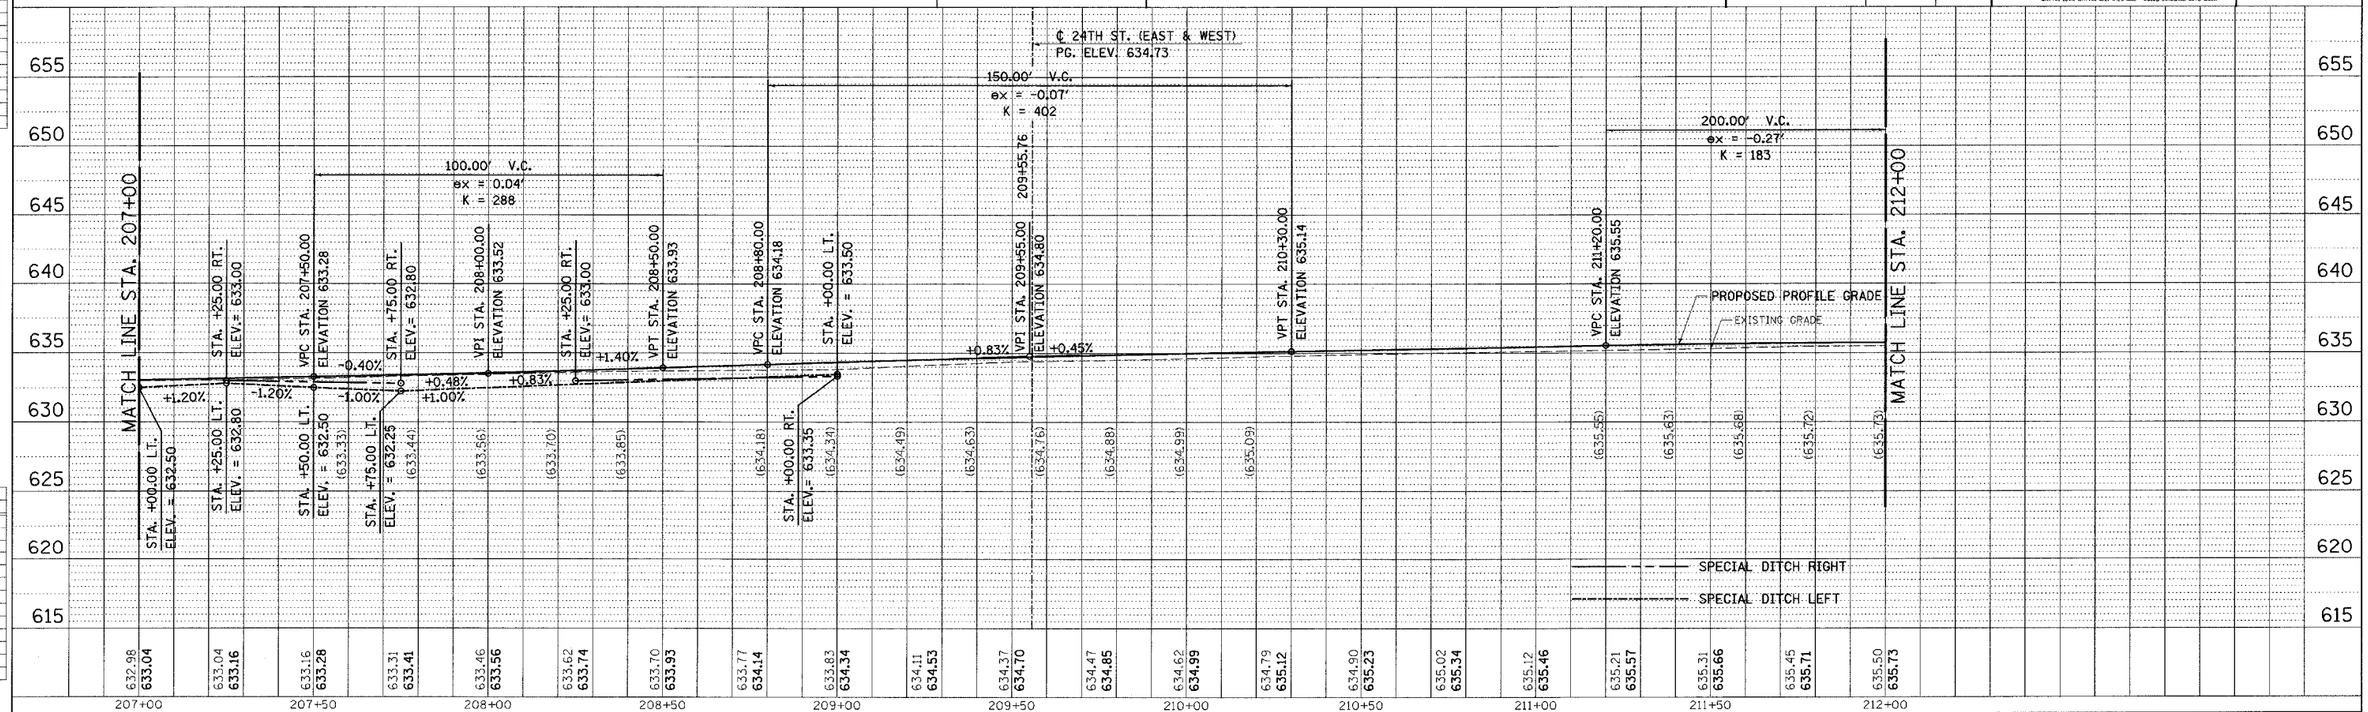

IDOTEPP - 1:1 8/25/98

FAU RTE. 6108 (IL RTE. 351) LA SALLE CO.

DESIGN

INT.	DATE	REASON

PLAN
NOTE BOOK NO.
SURVEYED
PLOTTED
ALIGNMENT CHECKED
RT. OF WAY CHECKED
CADD FILE NAME
BY
DATE

PLOTS & CHECKS

INT.	DATE	NO.	REASON

PROFILE
NOTE BOOK NO.
SURVEYED
PLOTTED
GRADES CHECKED
BAL NOTED
STRUCTURE NOTATNS CHKD
BY
DATE

CHECKS

INT.	DATE	REASON