DESIGN		
INT.	DATE	REASON

PLOTS & CHECKS			
INT.	DATE	NO.	REASON

CHECKS		
INT.	DATE	REASON

F.A.U RTE.	SECTION	COUNTY	TOTAL SHEETS	SHEET NO.
6108	•••	LA SALLE	679	113
STA. ———	TO STA. ———			
FED. ROAD DIST. NO.	ILLINOIS	FED. AID PROJECT		

CONTRACT NO. 66225

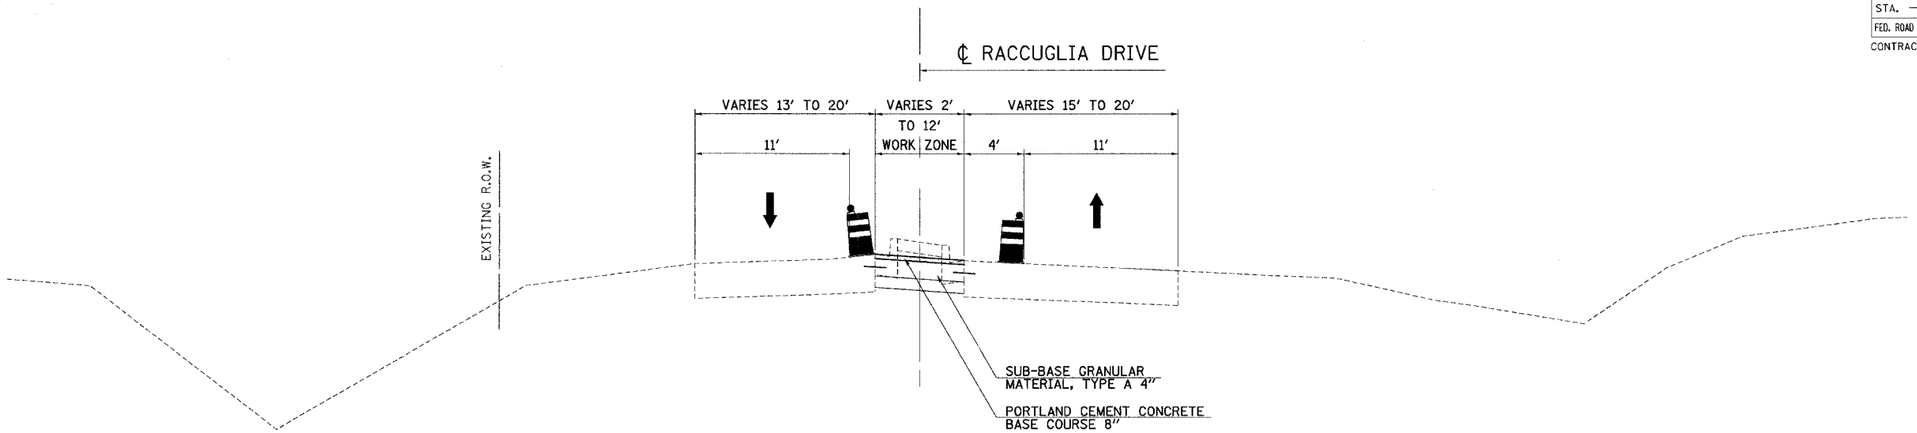

STAGE 1 TYPICAL SECTION

STA. 45+00 TO STA. 49+00 (RACCUGLIA)

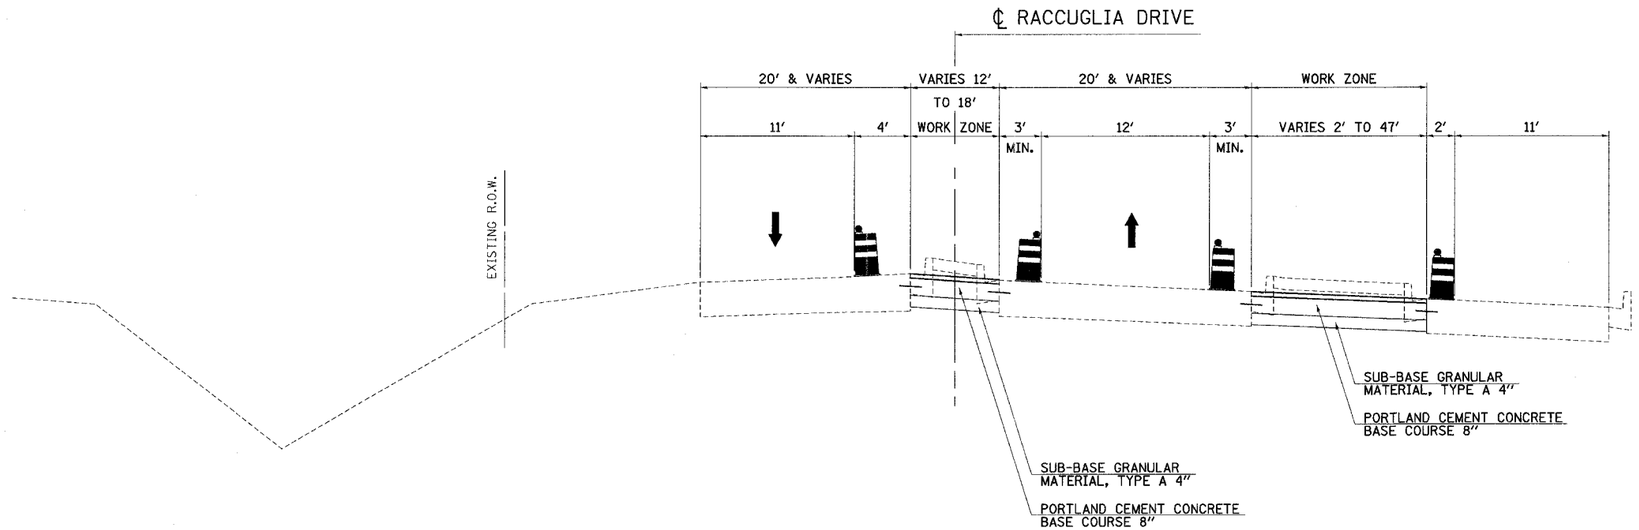

STAGE 1 TYPICAL SECTION

STA. 49+00 TO STA. 50+00 (RACCUGLIA)

REVISIONS	
NAME	DATE

ILLINOIS DEPARTMENT OF TRANSPORTATION

STAGE CONSTRUCTION TYPICAL SECTIONS

FAU 6108 (IL RTE. 351)
SEC. (70X,71X)RS-1, (71X-VBR)DM
LA SALLE COUNTY

SCALE: VERT.
HORIZ.
DATE: 03/12/04

DRAWN BY: BISHOP
DESIGNED BY: KUNTZMAN
CHECKED BY: COLBROOK

GREENE & BRADFORD, INC.
OF SPRINGFIELD
CONSULTING ENGINEERS
2340 S. 6TH STREET
SPRINGFIELD, ILLINOIS 62707
PROFESSIONAL DESIGN FIRM NO. 184.000119
PROFESSIONAL & STRUCTURAL ENGINEERING CORPORATION
(ph) 789-8846, (217) 753-5227 (FL) E-MAIL • GGB@GREENEANDBRADFORD.COM

COMPUTER FILE NO.
STAGE TYPS 1A

PROJECT: 01194
03/19/04-RPB

IDOTPL-5 1"=5' 8/07/00

\\south part\stage typs.dgn 12/2/2004 6:27:03 PM (User = greg)