DESIGN		
INT.	DATE	REASON

PLOTS & CHECKS			
INT.	DATE	NO.	REASON

FILE NAME = $FILE$
PLOT SCALE = $PLOTSCALE$ DRV = $PLOTTER$
PLOT DATE = $DATE$
PLOT TIME = $TIME$
OPERATOR = $USER$

CHECKS		
INT.	DATE	REASON

F.A.U. RTE.	SECTION	COUNTY	TOTAL SHEETS	SHEET NO.
6108	***	LA SALLE	679	116
STA. 45+00		TO STA. 50+00		
FED. ROAD DIST. NO.	ILLINOIS	FED. AID PROJECT		

*** (70X,71X)RS-1, (71X-VBR)DM
CONTRACT NO. 66225

STAGE 1 TRAFFIC CONTROL AND CONSTRUCTION SEQUENCE

1. CONTRACTOR SHALL PLACE ALL ADVANCED WARNING SIGNAGE PRIOR TO BEGINNING ANY CONSTRUCTION. (SEE ADVANCE SIGNING DETAIL SHEET)
2. TRAFFIC WILL REMAIN ON EXISTING PAVEMENT
3. REMOVE EXISTING RAISED MEDIAN AND CONSTRUCT PROPOSED PAVEMENT.

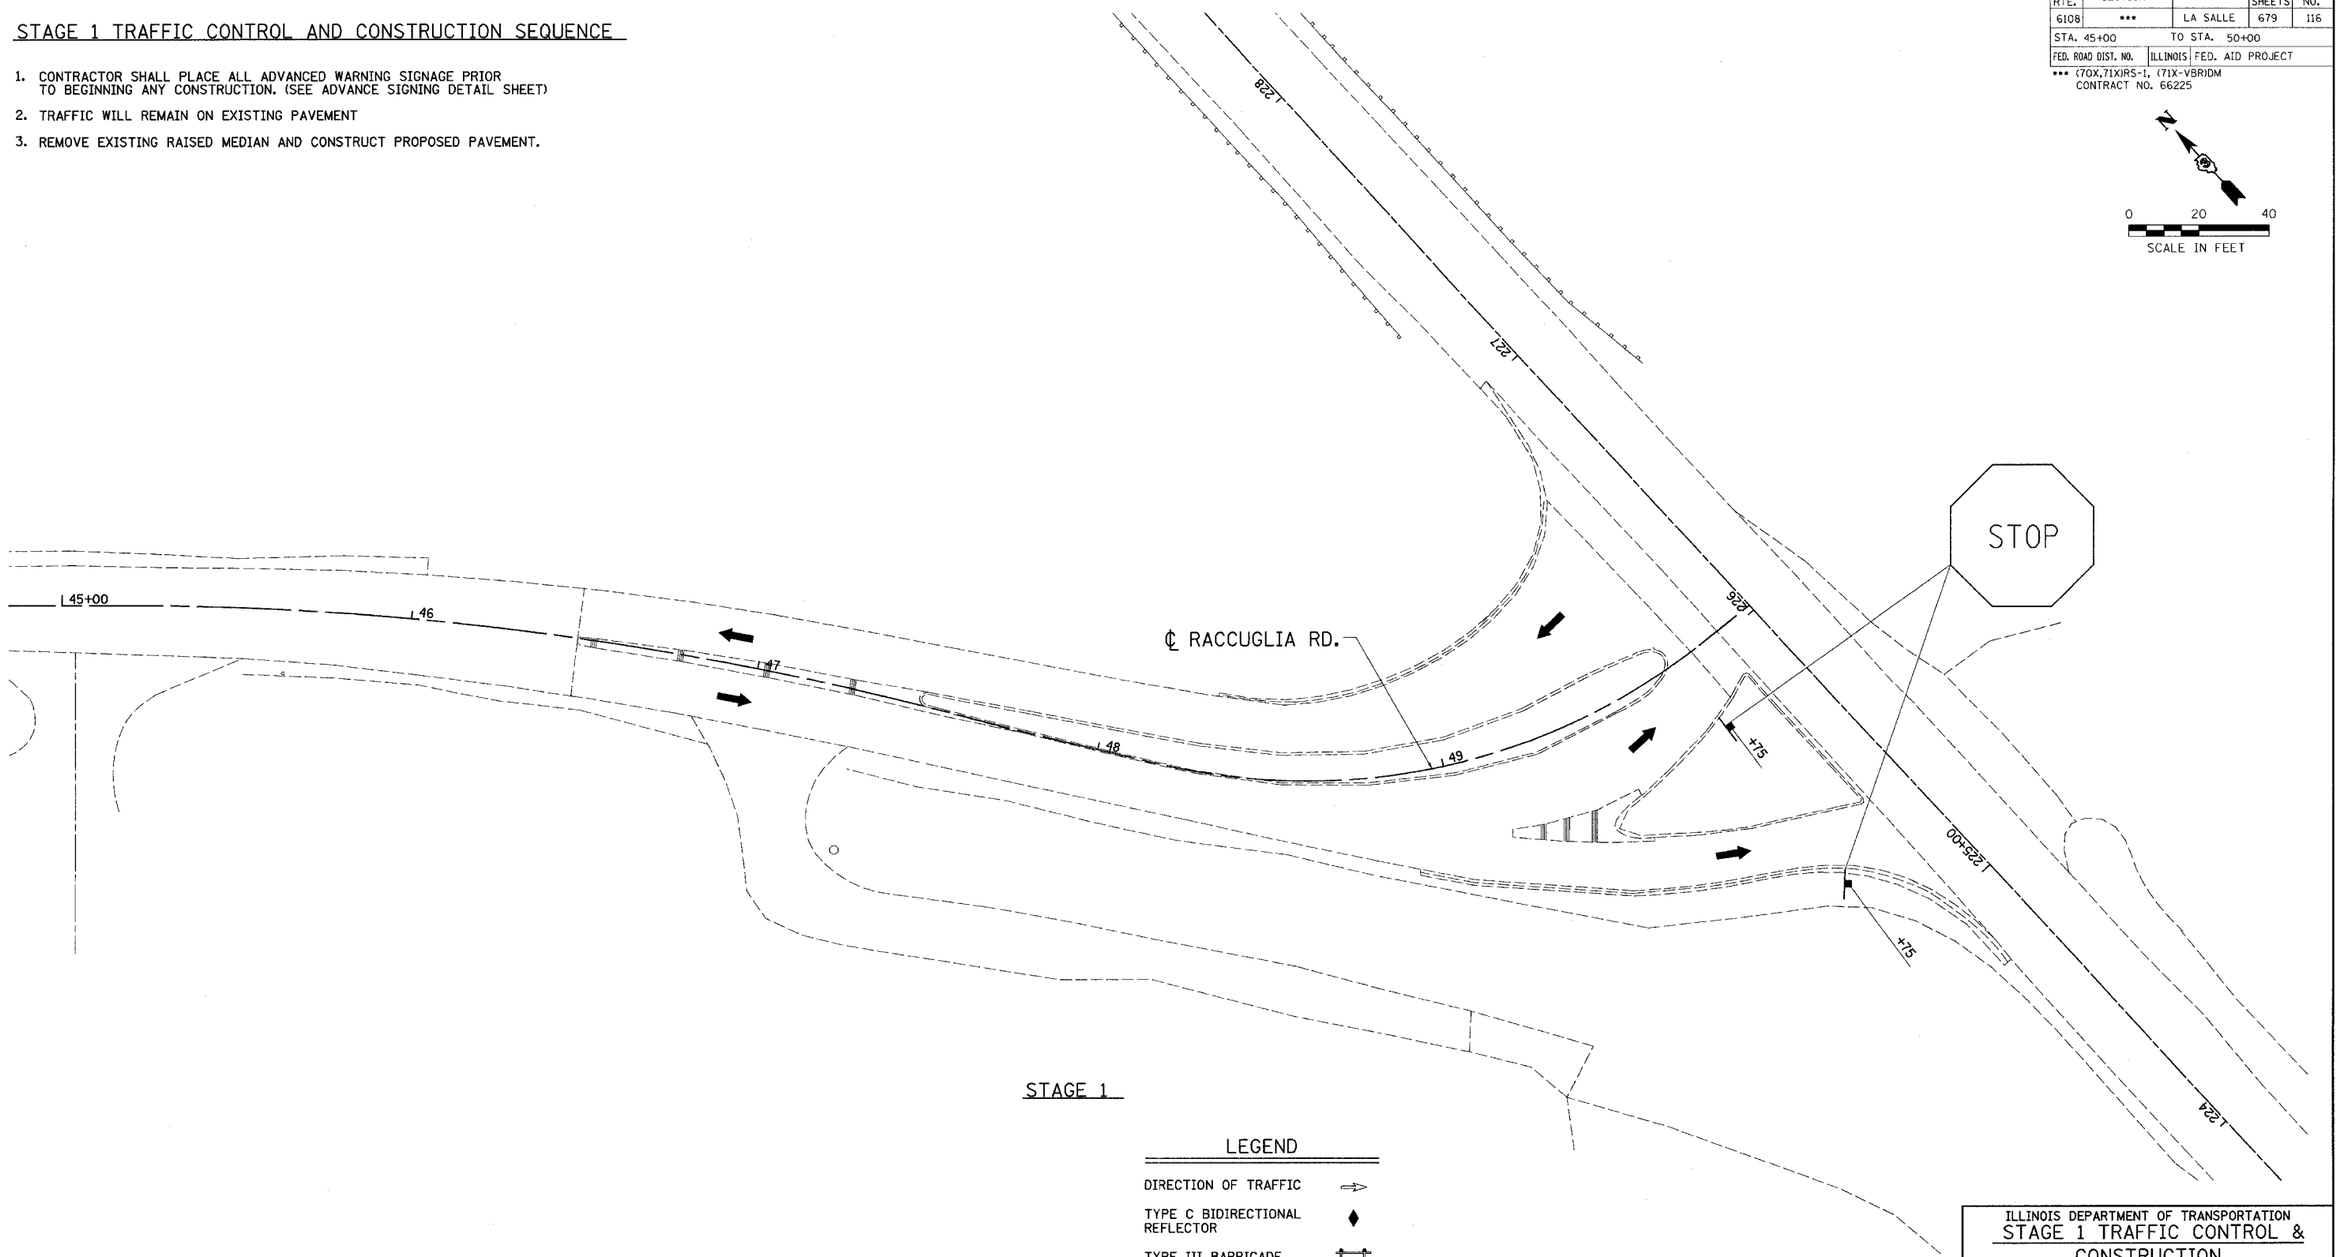
N
0
20
40
SCALE IN FEET
STOP
℄ RACCUGLIA RD.
45+00
46
47
48
49
+75
+75
L22T
L22T
L22T