DESIGN		
INT.	DATE	REASON

PLOTS & CHECKS			
INT.	DATE	NO.	REASON

FILE NAME = $FILE$
PLOT SCALE = $plotscale$ DRV = $PLOTTER$
PLOT DATE = $DATE$
PLOT TIME = $TIME$
OPERATOR = $USER$

CHECKS		
INT.	DATE	REASON

F.A.U RTE.	SECTION	COUNTY	TOTAL SHEETS	SHEET NO.
6108	***	LA SALLE	679	117
STA. 45+00		TO STA. 50+00		
FED. ROAD DIST. NO.		ILLINOIS	FED. AID PROJECT	

*** (70X,71X)RS-1, (71X-VBR)DM
CONTRACT NO. 66225

STAGE 2 TRAFFIC CONTROL AND CONSTRUCTION SEQUENCE

1. CONTRACTOR SHALL PLACE ALL ADVANCED WARNING SIGNAGE PRIOR TO BEGINNING ANY CONSTRUCTION. (SEE ADVANCE SIGNING DETAIL SHEET)
2. TRAFFIC WILL BE SHIFTED TO THE NORTH SIDE OF RACCUGLIA ROAD AS SHOWN.
3. CONSTRUCT ALL TEMPORARY PAVEMENT MARKINGS AS SHOWN ON THE PLANS.
4. CONSTRUCT PAVEMENT REMOVAL, ISLAND REMOVAL, PAVEMENT WIDENING, DRAINAGE IMPROVEMENTS, CURB AND GUTTER AND ALL OTHER NECESSARY ITEMS.

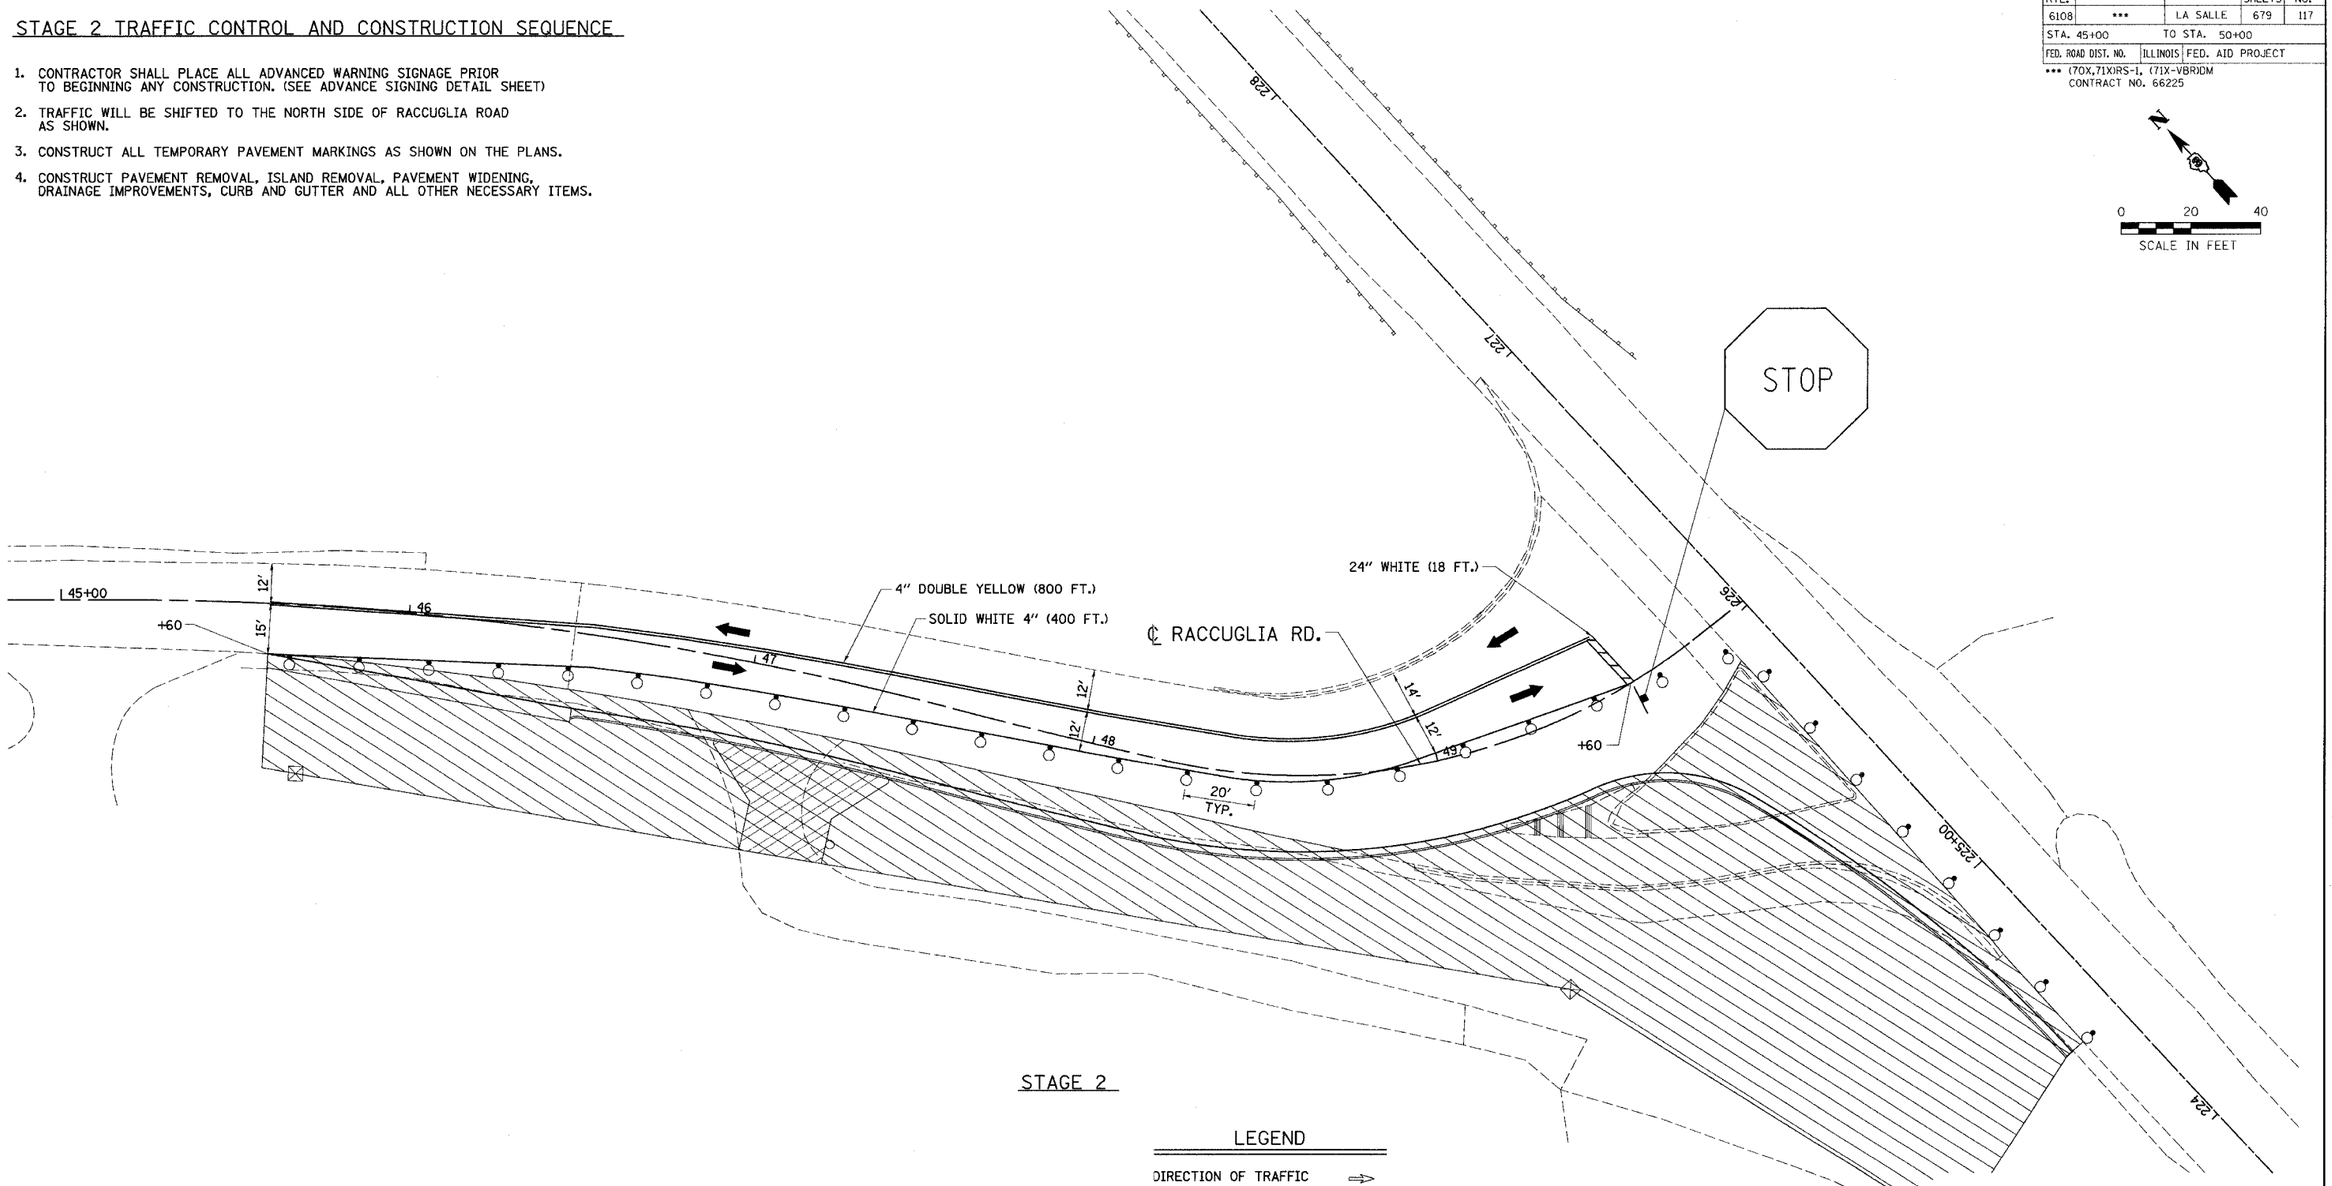

STAGE 2

LEGEND

DIRECTION OF TRAFFIC	⇒
TYPE C BIDIRECTIONAL REFLECTOR	♦
TYPE III BARRICADE W/ FLASHING LIGHTS	
TYPE III BARRICADE	
DRUM OR BARRICADE WITH STEADY BURNING LIGHT	
WORK ZONE	
DRUM OR BARRICADE	○

REVISIONS	
NAME	DATE

ILLINOIS DEPARTMENT OF TRANSPORTATION

STAGE 2 TRAFFIC CONTROL & CONSTRUCTION RACCUGLIA ROAD

FAU 6108 (IL RTE. 351)
SEC. (70X,71X)RS-1, (71X-VBR)DM
LA SALLE COUNTY

SCALE: VERT.
HORIZ.
DATE 05/07/03

DRAWN BY: MABUS
DESIGNED BY: KUNTZMAN
CHECKED BY: COLBROOK

GREENE & BRADFORD, INC. OF SPRINGFIELD
CONSULTING ENGINEERS
350 CONSTITUTION DRIVE
SPRINGFIELD, ILLINOIS 62707
PROFESSIONAL DESIGN FIRM NO. 184-000175
PROFESSIONAL & STRUCTURAL ENGINEERING CORPORATION
(217) 793-3940, (217) 793-3957 FX | EMAIL: * | WEBSITE: WWW.GREENEANDBRADFORD.COM

COMPUTER FILE NO.
STAGE1-1A RAC-2
PROJECT 01194
09/12/03-JLJ

IDOTPL-20 1"=20' 8/07/00

\docs part\stage1-1a rac.dgn 12/2/2004 6:27:27 PM User = gregj