DESIGN		
INT.	DATE	REASON

PLOTS & CHECKS			
INT.	DATE	NO.	REASON

CHECKS		
INT.	DATE	REASON

FILE NAME = $FILE$ PLOTTED = $PLOTTED$ PLOTTER = $PLOTTER$
PLOT SCALE = $SCALE$ DRV = $PLOTTER$
PLOT DATE = $DATE$
PLOT TIME = $TIME$
OPERATOR = $USER$

F.A.U. RTE.	SECTION	COUNTY	TOTAL SHEETS	SHEET NO.
6018	***	LA SALLE	679	123
STA. 174+00	TO STA. 182+50			
FED. ROAD DIST. NO.	ILLINOIS	FED. AID PROJECT		

*** (70X,71XIRS-1, (71X-VBRIDM
CONTRACT NO. 66225

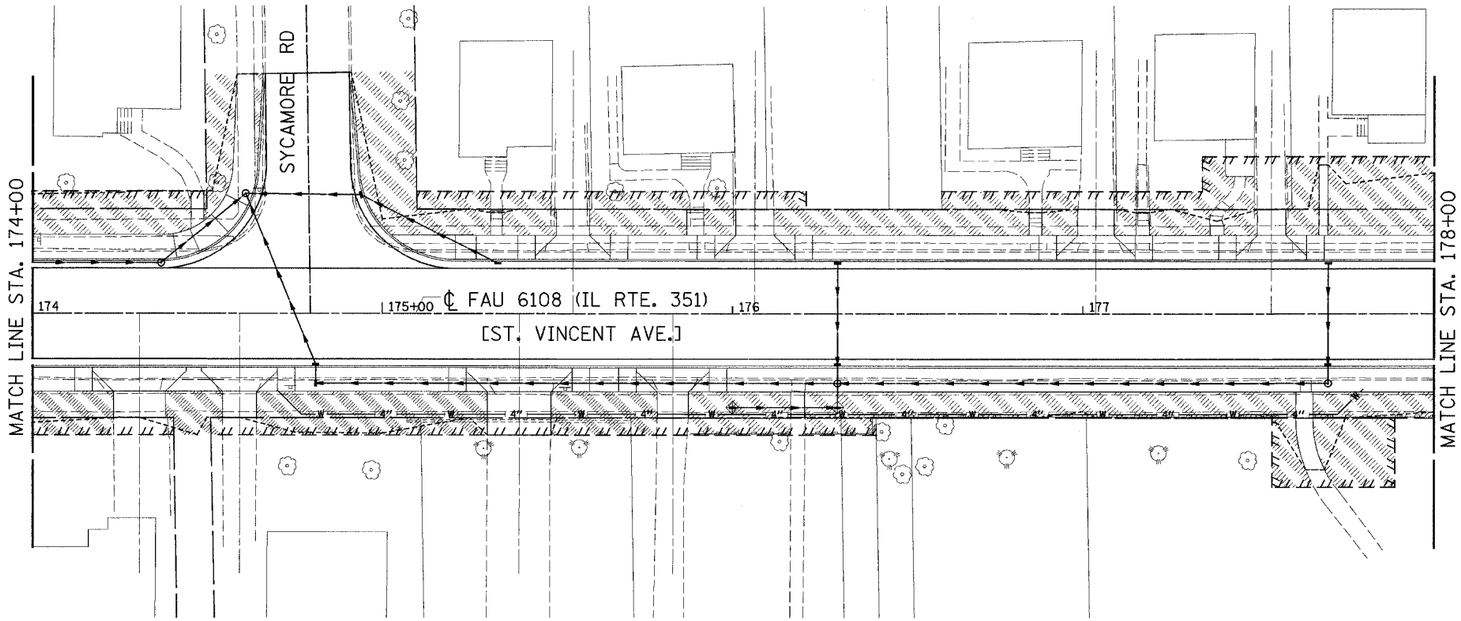

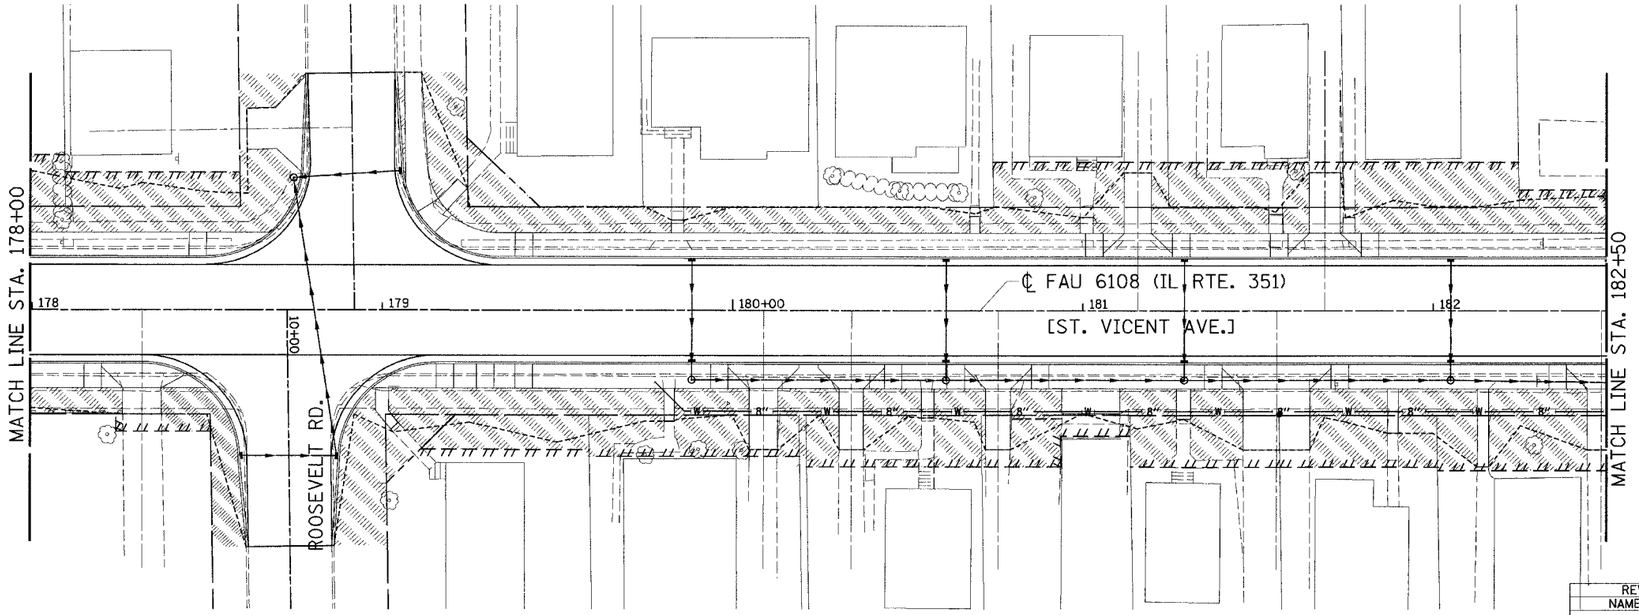

0 20 40
SCALE IN FEET

LEGEND

- SODDING
- SEEDING, TEMPORARY EROSION CONTROL SEEDING MULCH
- EROSION CONTROL BLANKET
- INLET AND PIPE PROTECTION
- PERIMETER EROSION BARRIER

REVISIONS	
NAME	DATE

ILLINOIS DEPARTMENT OF TRANSPORTATION

EROSION CONTROL PLAN

FAU 6108 (IL. RTE. 351)
SECTION (70X, 71X)RS-1, (71X-VBR)DM
LASALLE COUNTY

SCALE: VERT.
HORIZ.
DATE 05/06/03

DRAWN BY: MABUS
DESIGNED BY: BOTT
CHECKED BY: COLBROOK

GREENE & BRADFORD, INC.
OF SPRINGFIELD
CONSULTING ENGINEERS
2000 CONSTITUTION DRIVE
SPRINGFIELD, ILLINOIS 62707
PROFESSIONAL DESIGN FIRM 184.001078
PROFESSIONAL DESIGN FIRM: ILLINOIS ENGINEERING CORPORATION
(217) 525-8844, (217) 793-4227 (FAX), E-MAIL: = coolbg@greenebradford.com

COMPUTER FILE NO.
EC_351B-02

PROJECT 01194_B_S
08/13/03-JLJ

IDOTPL-20 1"=20' 8/07/00

FAU 6108 (IL. RTE. 351) LA SALLE COUNTY