DESIGN		
INT.	DATE	REASON

PLOTS & CHECKS			
INT.	DATE	NO.	REASON

CHECKS		
INT.	DATE	REASON

FILE NAME = J:\01194\DRAWINGS\PART B\SOUTH PART\EC_351C.dgn
PLOT SCALE = 1.0000
PLOT DATE = 1/27/2005
PLOT TIME = 4:52:43 PM
OPERATOR = greg

F.A.U. RTE.	SECTION	COUNTY	TOTAL SHEETS	SHEET NO.
6108	***	LA SALLE	679	127
STA. 212+00		TO STA. 222+00		
FED. ROAD DIST. NO.	ILLINOIS	FED. AID PROJECT		

*** (70X,71X)RS-1, (71X-VBR)DM
CONTRACT NO. 66225

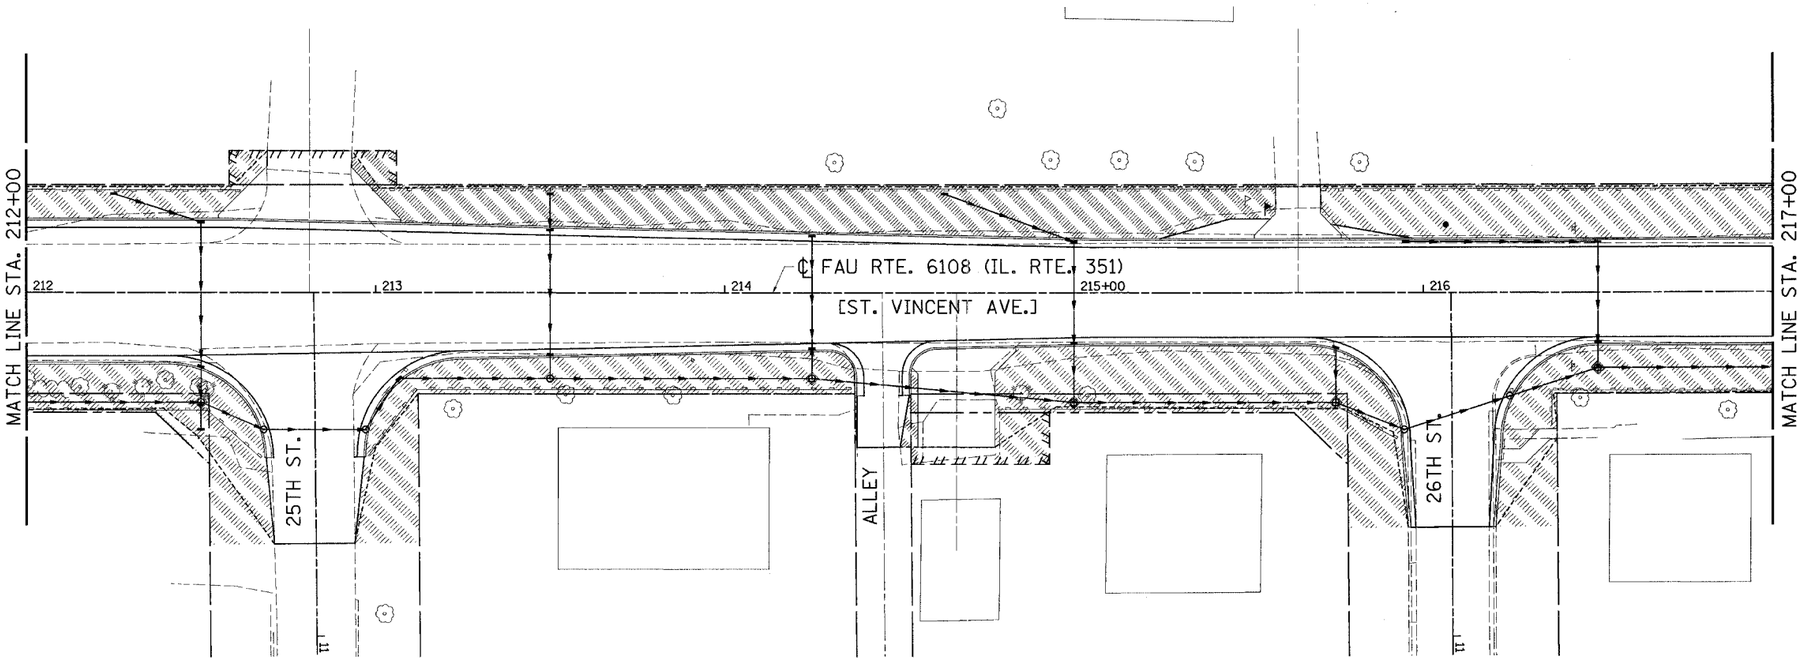

0 20 40
SCALE IN FEET

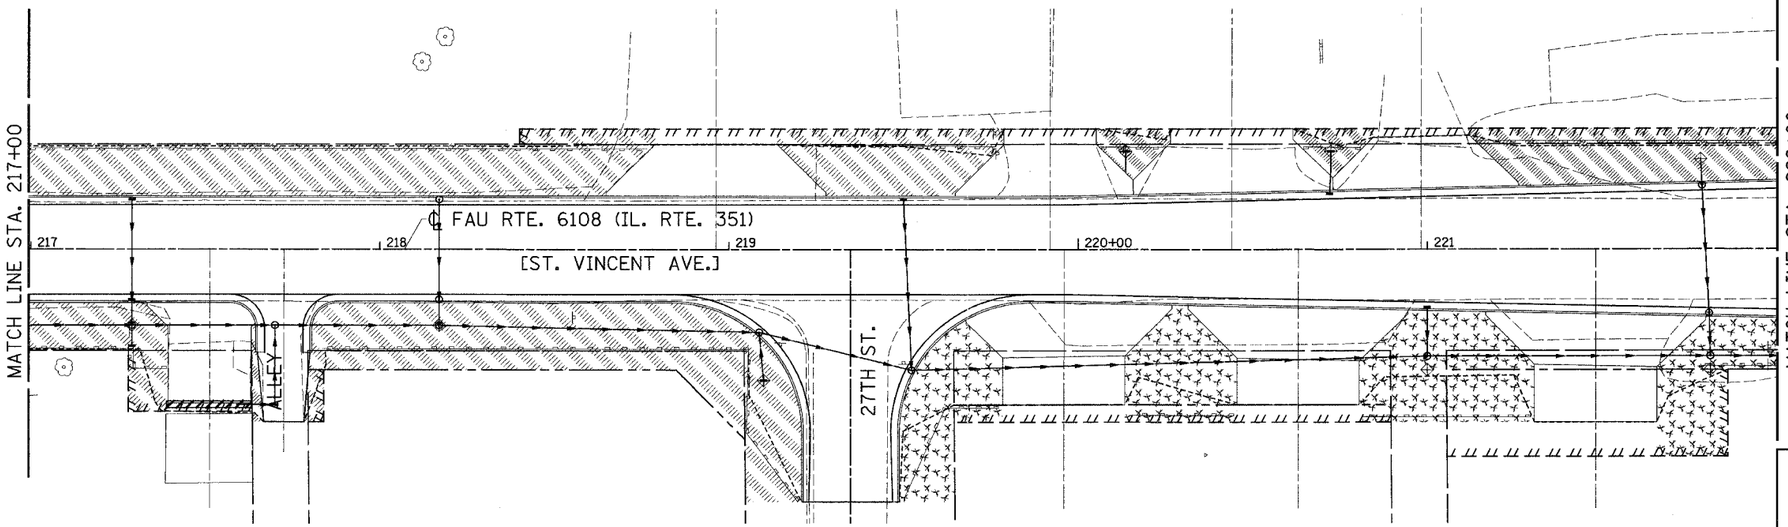

0 20 40
SCALE IN FEET

LEGEND

- SODDING
- SEEDING, TEMPORARY EROSION CONTROL SEEDING MULCH
- EROSION CONTROL BLANKET
- INLET AND PIPE PROTECTION
- PERIMETER EROSION BARRIER

REVISIONS	
NAME	DATE

ILLINOIS DEPARTMENT OF TRANSPORTATION

EROSION CONTROL PLAN

FAU 6108 (IL. RTE. 351)
SECTION (70X, 71X)RS-1, (71X-VBR)DM
LASALLE COUNTY

SCALE: VERT.
HORIZ.
DATE 05/06/03

DRAWN BY: MABUS
DESIGNED BY: BOTT
CHECKED BY: COLBROOK

GREENE & BRADFORD, INC.
OF SPRINGFIELD
CONSULTING ENGINEERS
3500 CONSTITUTION DRIVE
SPRINGFIELD, ILLINOIS 62711
PROFESSIONAL DESIGN FIRM NO. 184-001079
(217) 793-8944 (217) 793-8237 (FAX) (217) 793-8237 (TDD)

COMPUTER FILE NO.
EC_351C-03

PROJECT 01194.B_S
08/13/03-JLJ

...\PART B\SOUTH PART\EC_351C.dgn 1/27/2005 4:52:43 PM User = greg