| DESIGN | | |
|---|---|---|
| INT. | DATE | REASON |
| | | |

| PLOTS & CHECKS | | | |
|---|---|---|---|
| INT. | DATE | NO. | REASON |
| | | | |

| CHECKS | | |
|---|---|---|
| INT. | DATE | REASON |
| | | |

FILE NAME = $FILE$
PLOT SCALE = $PLTSCALE$ DRV = $PLOTTER$
PLOT DATE = $DATE$
PLOT TIME = $TIME$
OPERATOR = $USER$

| F.A.U. RTE. | SECTION | COUNTY | TOTAL SHEETS | SHEET NO. |
|---|---|---|---|---|
| 6108 | *** | LA SALLE | 679 | 130 |
| STA. 232+00 | | TO STA. 242+00 | | |
| FED. ROAD DIST. NO. | ILLINOIS | FED. AID PROJECT | | |

*** (70X,71X)RS-1, (71X-VBR)DM
CONTRACT NO. 66225

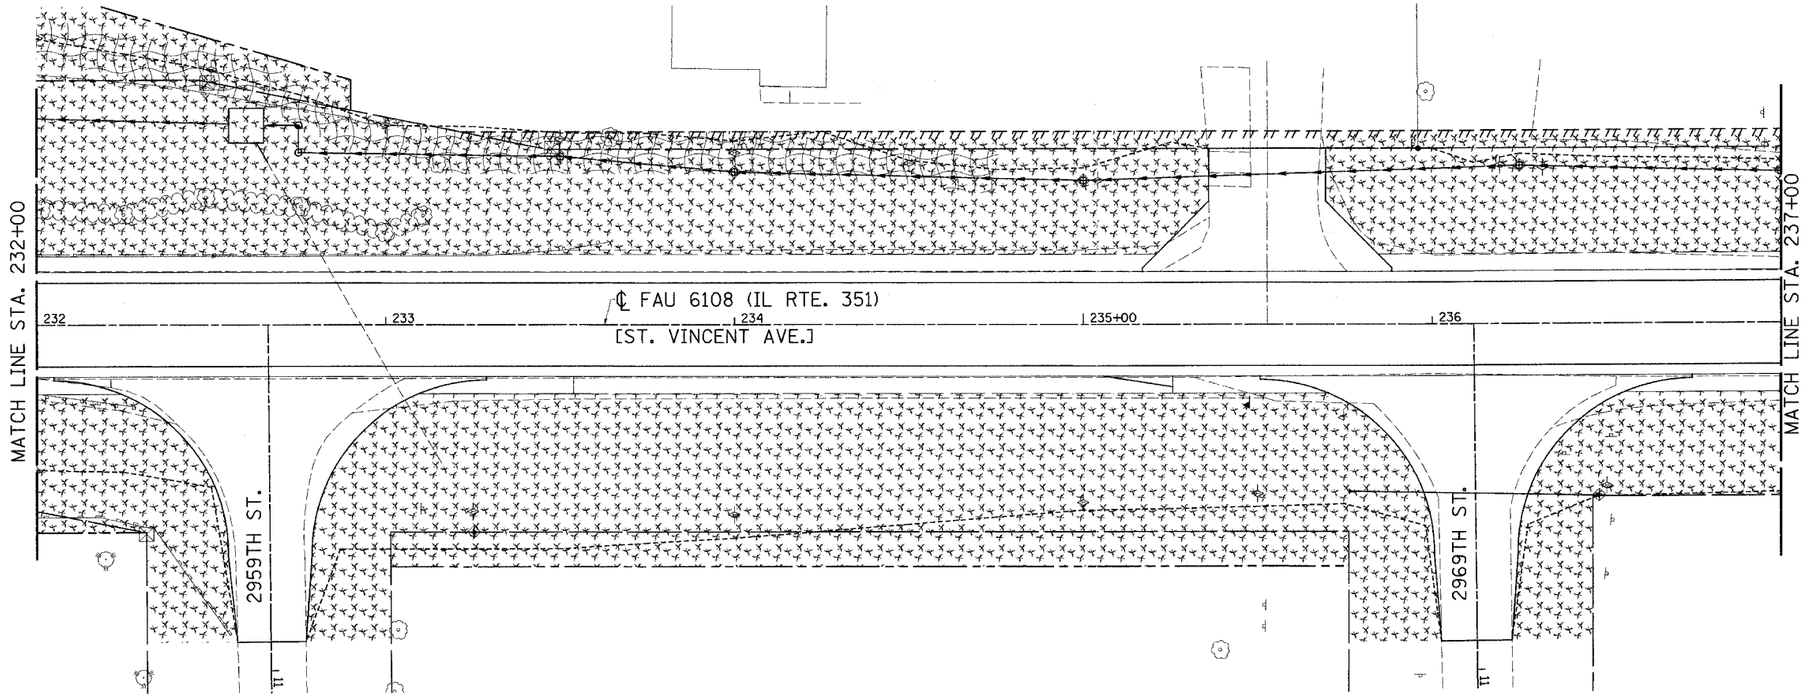


0 20 40
SCALE IN FEET

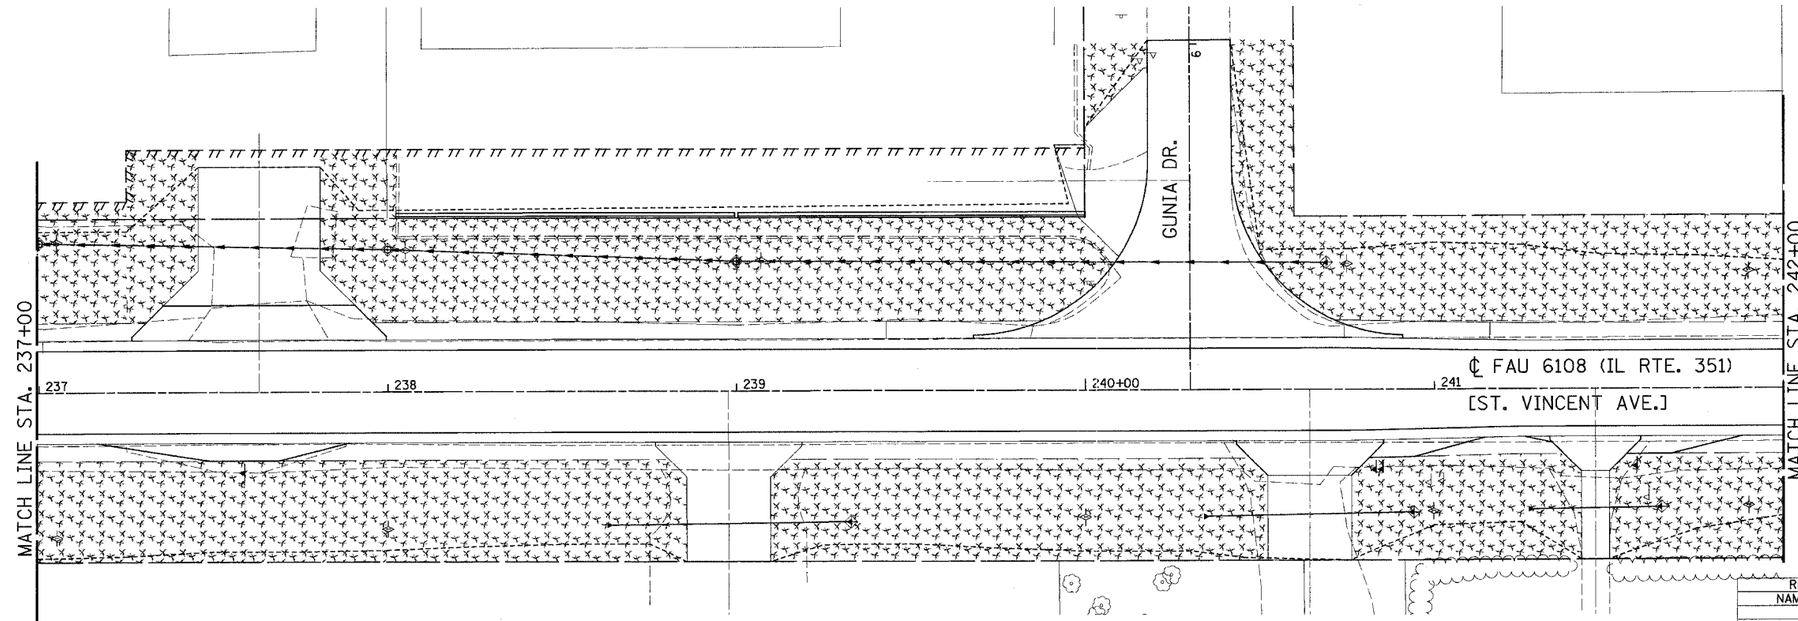


0 20 40
SCALE IN FEET

## LEGEND

- SODDING
- SEEDING, TEMPORARY EROSION CONTROL SEEDING MULCH
- EROSION CONTROL BLANKET
- INLET AND PIPE PROTECTION
- PERIMETER EROSION BARRIER
- TEMPORARY DITCH CHECK

| REVISIONS | |
|---|---|
| NAME | DATE |
| | |

ILLINOIS DEPARTMENT OF TRANSPORTATION

# EROSION CONTROL PLAN

FAU 6108 (IL. RTE. 351)
SECTION (70X, 71X)RS-1, (71X-VBR)DM
LASALLE COUNTY

SCALE: VERT.
HORIZ.
DATE 05/07/03

DRAWN BY: MABUS
DESIGNED BY: BOTT
CHECKED BY: COLBROOK


GREENE & BRADFORD, INC.
OF SPRINGFIELD
CONSULTING ENGINEERS
3131 CONSTITUTION DRIVE
SPRINGFIELD, ILLINOIS 62703
PROFESSIONAL & STRUCTURAL ENGINEERING CORPORATION
(217) 793-1691, (217) 793-9207 (FAX), e-mail: GBSPRINGFIELD@GBSTRUCT.COM


COMPUTER FILE NO.
EC_351D-02

PROJECT 01194_B_S
08/13/03-JLJ

IDOTPL-20 1"=20' 8/07/00



User_Sheets\Erosion_Control.dgn 12/10/2003 11:33:18 AM Jean - green