DESIGN		
INT.	DATE	REASON

PLAN		DATE
SURVEYED		
DESIGNED		
QUANTITIES CHECKED		
R.O.W. NOTED		
STRUCTURE NOTATIONS CHKD		
NOTE BOOK		
NO.		
PROJ FILE NAME		

PLOTS & CHECKS			
INT.	DATE	NO.	REASON

PROFILE		DATE
SURVEYED		
DESIGNED		
QUANTITIES CHECKED		
R.O.W. NOTED		
STRUCTURE NOTATIONS CHKD		
NOTE BOOK		
NO.		

CHECKS		
INT.	DATE	REASON

F.A.U. RTE.	SECTION	COUNTY	TOTAL SHEETS	SHEET NO.
6108	•••	LASALLE	679	138
STA. 144+00	TO STA. 149+00			
FED. ROAD DIST. NO.	ILLINOIS	FED. AID PROJECT		
••• (70X,71X)RS-1, (71X-VBR)DM CONTRACT NO. 66225				

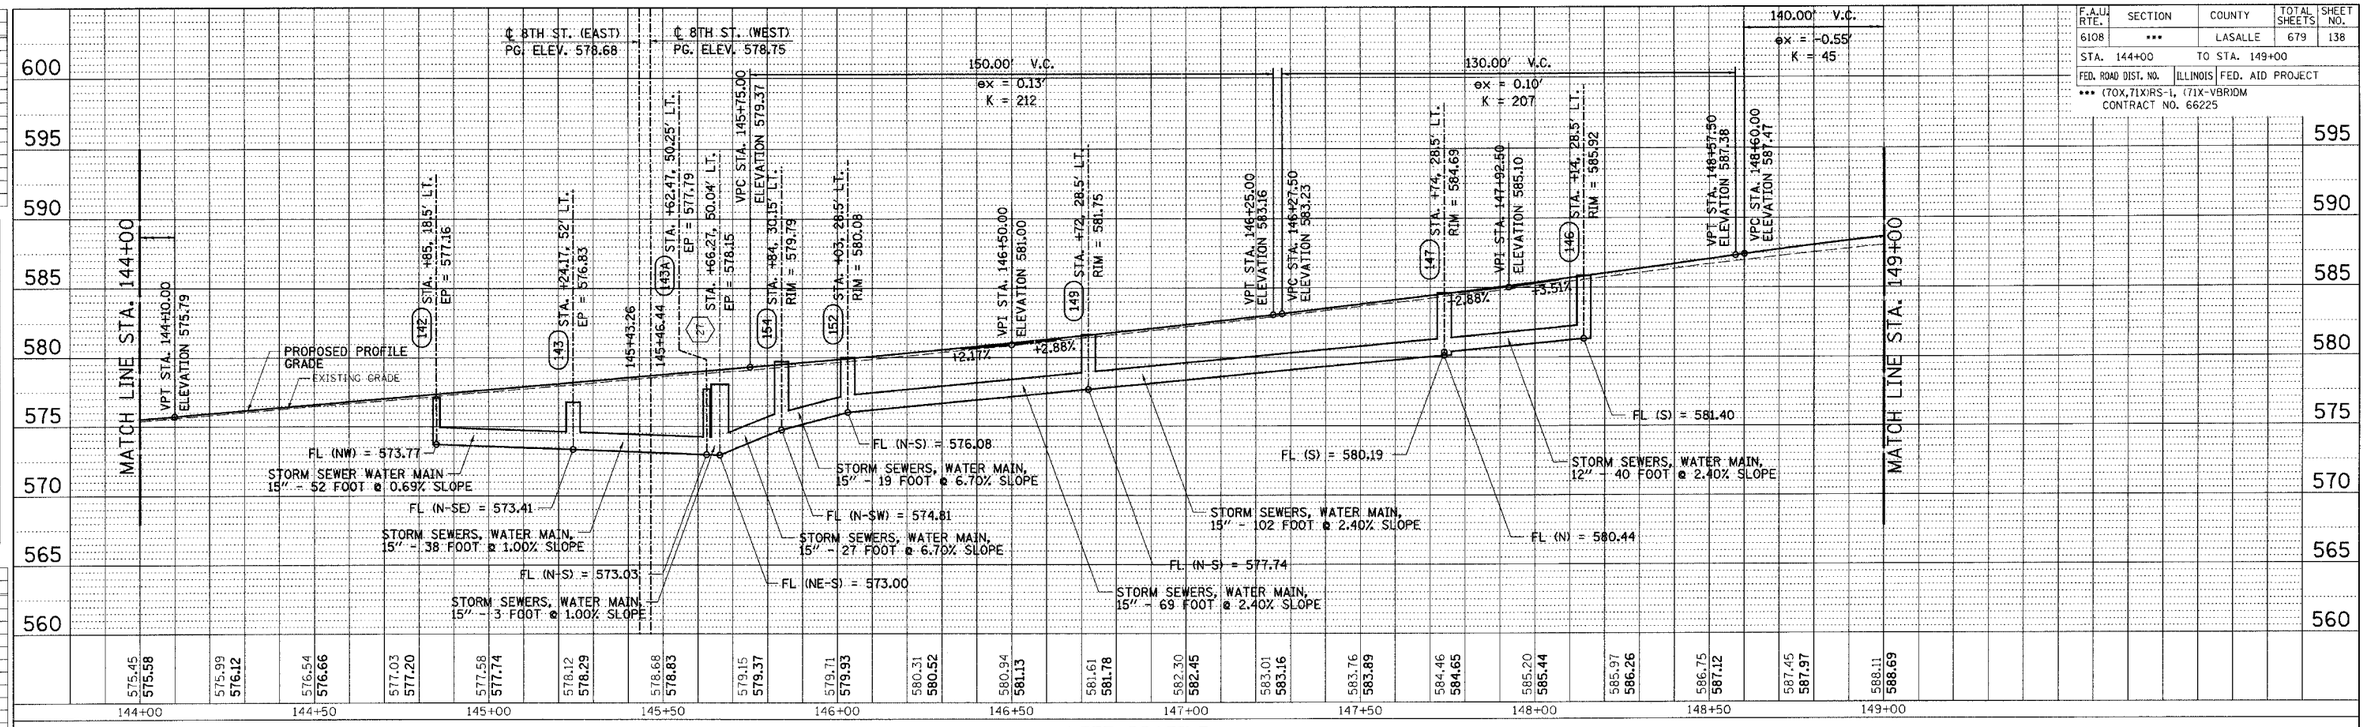

LEFT PROFILE

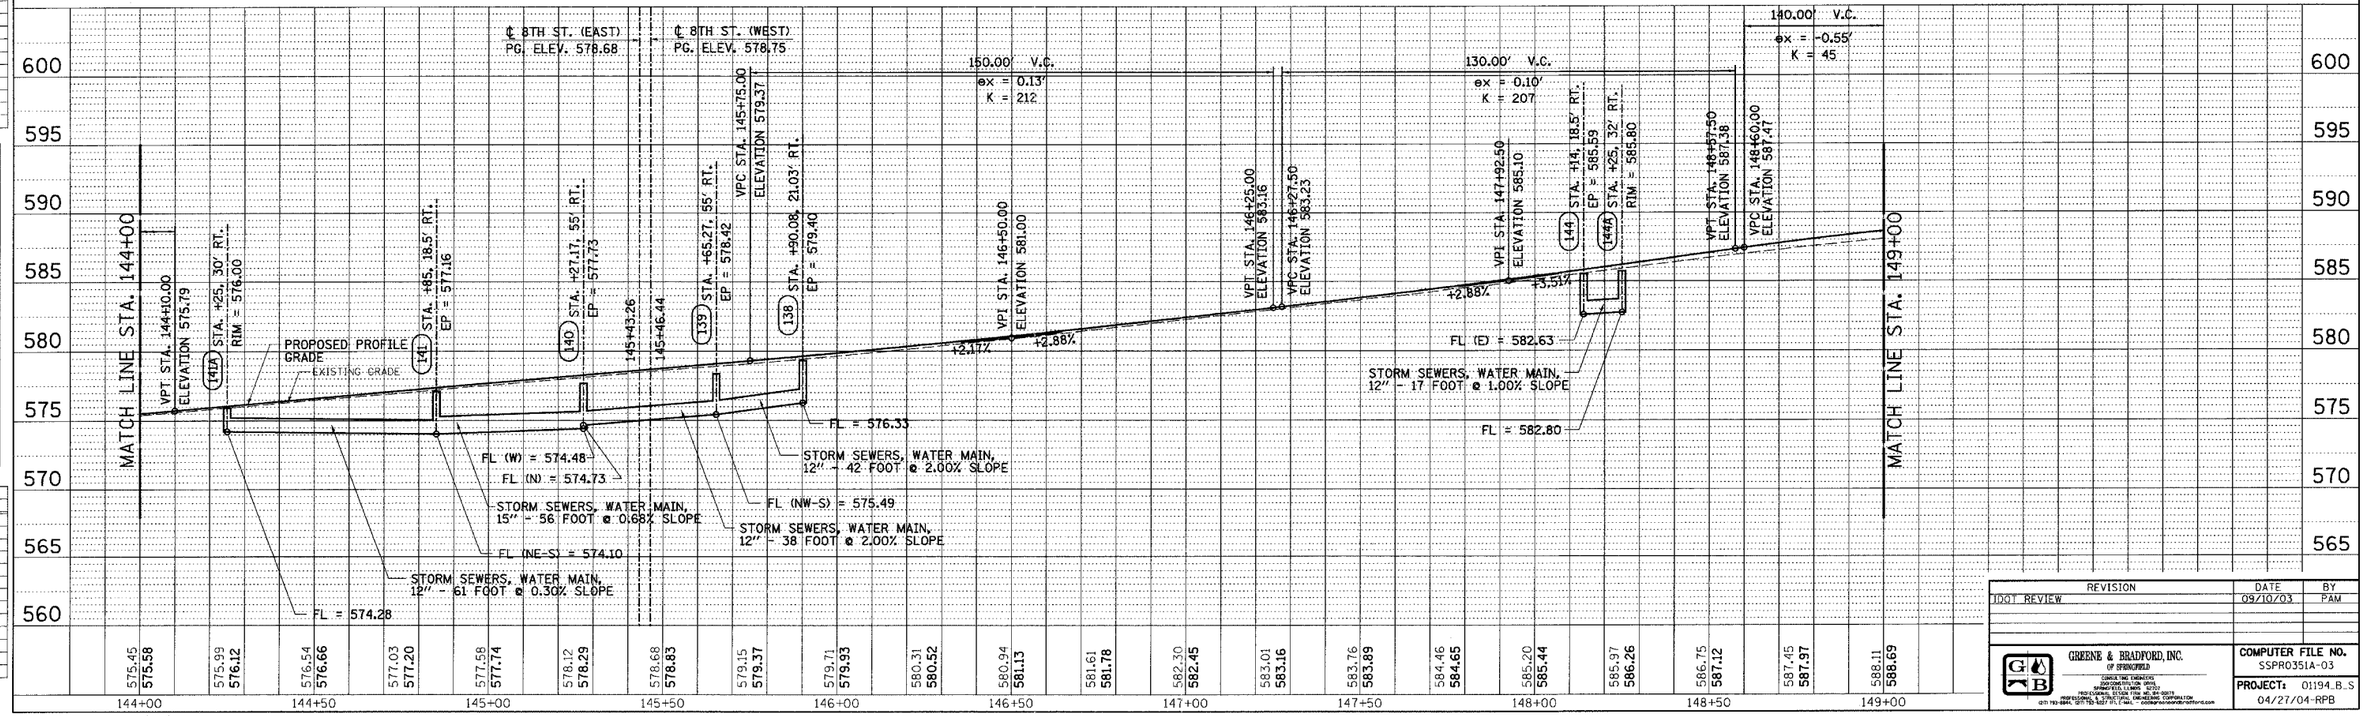

RIGHT PROFILE

REVISION	DATE	BY
IDOT REVIEW	09/10/03	PAM

GREENE & BRADFORD, INC. (OF SPRINGFIELD)
CONSULTING ENGINEERING
2500 CONSTITUTION DRIVE
SPRINGFIELD, ILLINOIS 62702
P.O. BOX 19247 SPRINGFIELD, ILLINOIS 62794-9247
PROFESSIONAL DESIGN FIRM - CIVIL, STRUCTURAL, ENGINEERING CORPORATION
(217) 793-6944, (217) 793-6977 (FAX), E-MAIL - GBSPRINGFIELD@GBTEAM.COM

COMPUTER FILE NO. SSPR0351A-03
PROJECT: 01194.B.S
04/27/04-RPB

IDOTPP-20 - 1:20 8/07/00

DRAINAGE & UTILITIES - FAU 6108 (IL. RTE. 351) LASALLE COUNTY

...\south part\sspr35ta.dgn 12/2/2004 6:26:36 PM User - greg