DESIGN		
INT.	DATE	REASON

PLAN		
NOTE BOOK NO.	SURVEYED BY	DATE
	DRAWN BY	
	ALIGNMENT CHECKED BY	
	GRADES CHECKED BY	
	CADD FILE NAME	

PLOTS & CHECKS			
INT.	DATE	NO.	REASON

PROFILE		
NOTE BOOK NO.	DRAWN BY	DATE
	CHECKED BY	
	STRUCTURE NO.	

CHECKS		
INT.	DATE	REASON

F.A.U. RTE.	SECTION	COUNTY	TOTAL SHEETS	SHEET NO.
6108	***	LASALLE	679	140

STA. 149+00 TO STA. 154+00

FED. ROAD DIST. NO. | ILLINOIS | FED. AID PROJECT

*** (70X,71X)RS-1, (71X-VBR)DM

CONTRACT NO. 66225

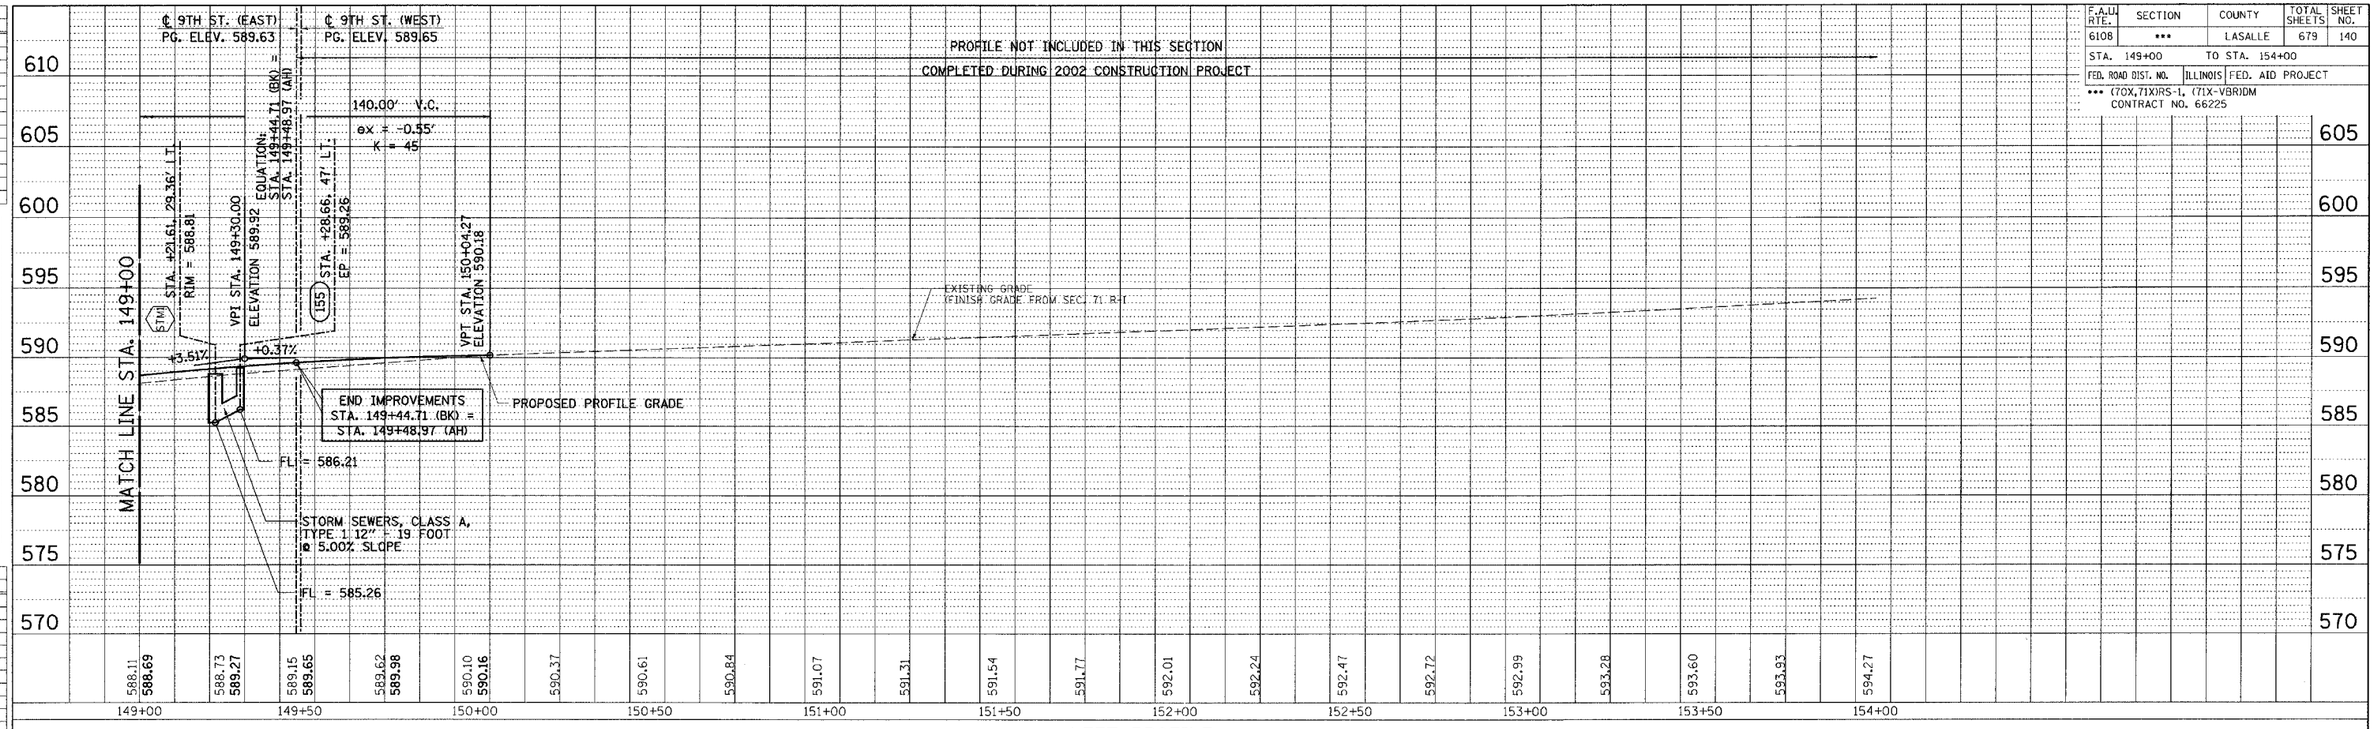

LEFT PROFILE

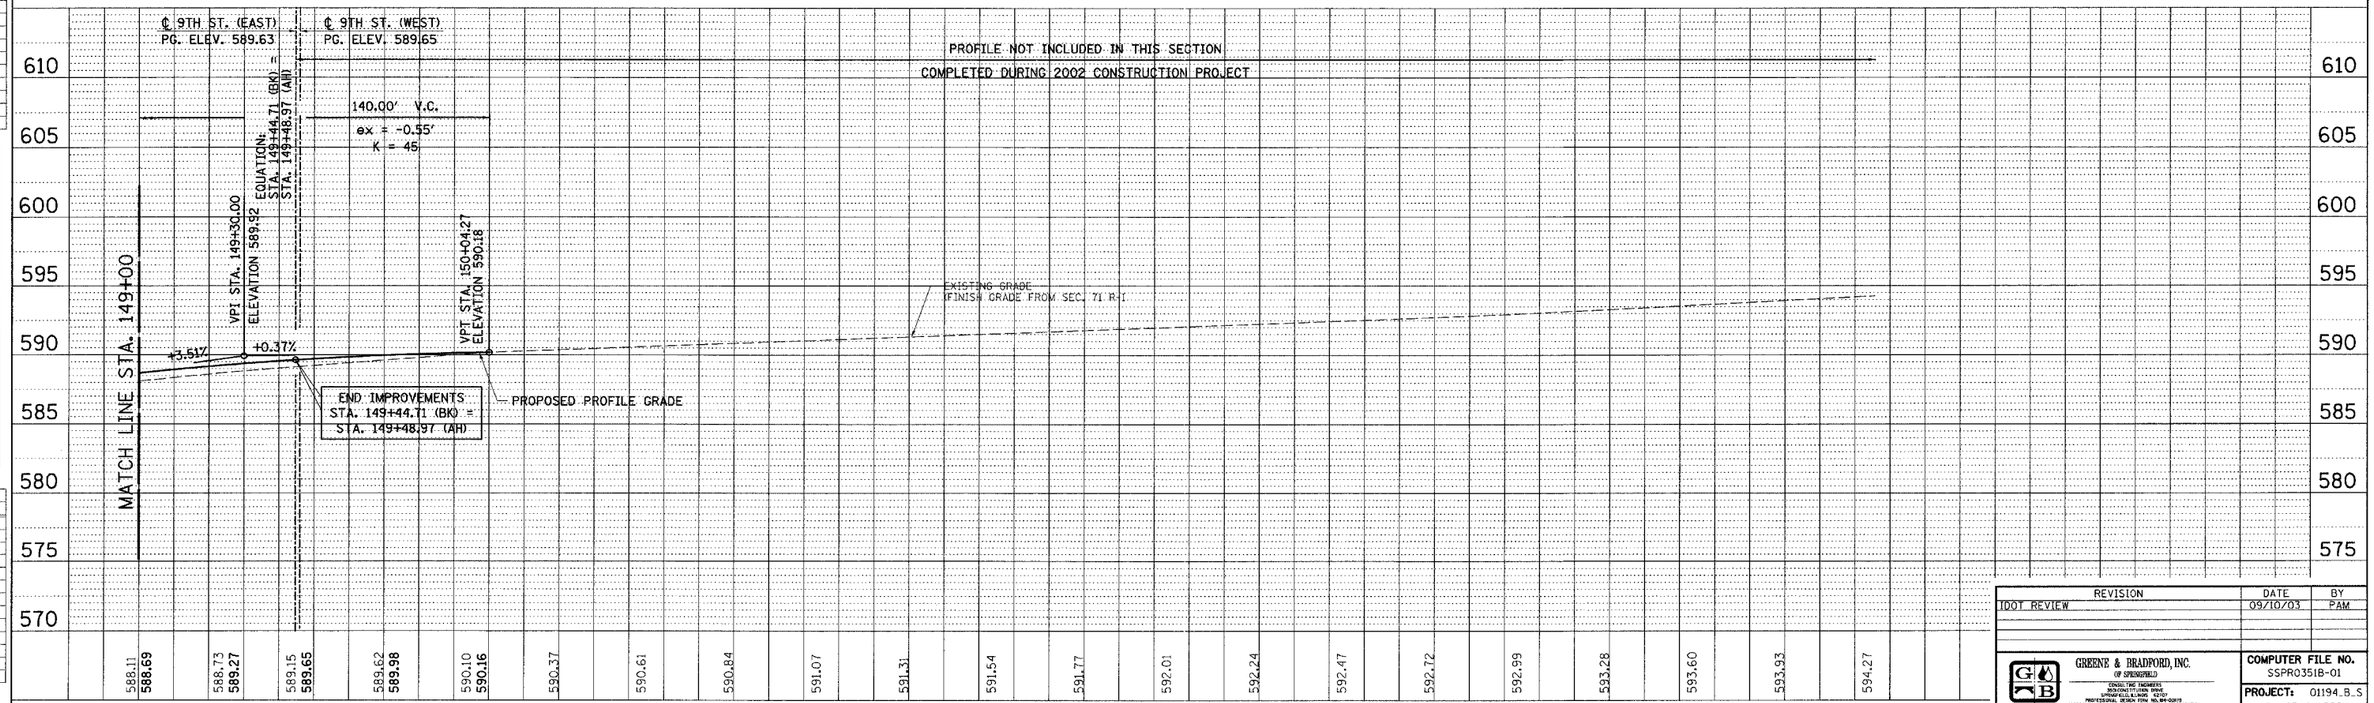

RIGHT PROFILE

REVISION	DATE	BY
IDOT REVIEW	09/10/03	PAM

GREENE & BRADFORD, INC. (OF SPRINGFIELD)
CIVIL/SE ENGINEERS
SPRINGFIELD, ILLINOIS 62707
PROFESSIONAL DESIGN FIRM NO. 184-001019
PROFESSIONAL & STRUCTURAL ENGINEERING CORPORATION
(217) 793-3991, (217) 793-3227 (FAX) E-MAIL - hotmail.com

COMPUTER FILE NO. SSPR0351B-01

PROJECT: 01194.8..S

04/27/04-RPB

IDOTPP-20 - 1:20 8/07/00

DRAINAGE & UTILITIES - FAU 6108 (IL. RTE. 351) LASALLE COUNTY