DESIGN		
INT.	DATE	REASON

PLAN			
SURVEYED	BY		DATE
PLANS CHECKED			
ALIGNMENT CHECKED			
RT. OF WAY CHECKED			
ROD FILE NAME			
NOTE BOOK NO.			

PLOTS & CHECKS		
INT.	DATE NO.	REASON

PROFILE			
SURVEYED	BY		DATE
PLANS CHECKED			
GRADES CHECKED			
B.M. NOTED			
ALIGNMENT NOTATNS CHKD			
NOTE BOOK NO.			

CHECKS		
INT.	DATE	REASON

F.A.U. RTE.	SECTION	COUNTY	TOTAL SHEETS	SHEET NO.
6108	•••	LASALLE	679	148

STA. 174+00 TO STA. 178+00

FED. ROAD DIST. NO. | ILLINOIS | FED. AID PROJECT

••• (70X,71X)RS-1, (71X-VBR)DM
CONTRACT NO. 66225

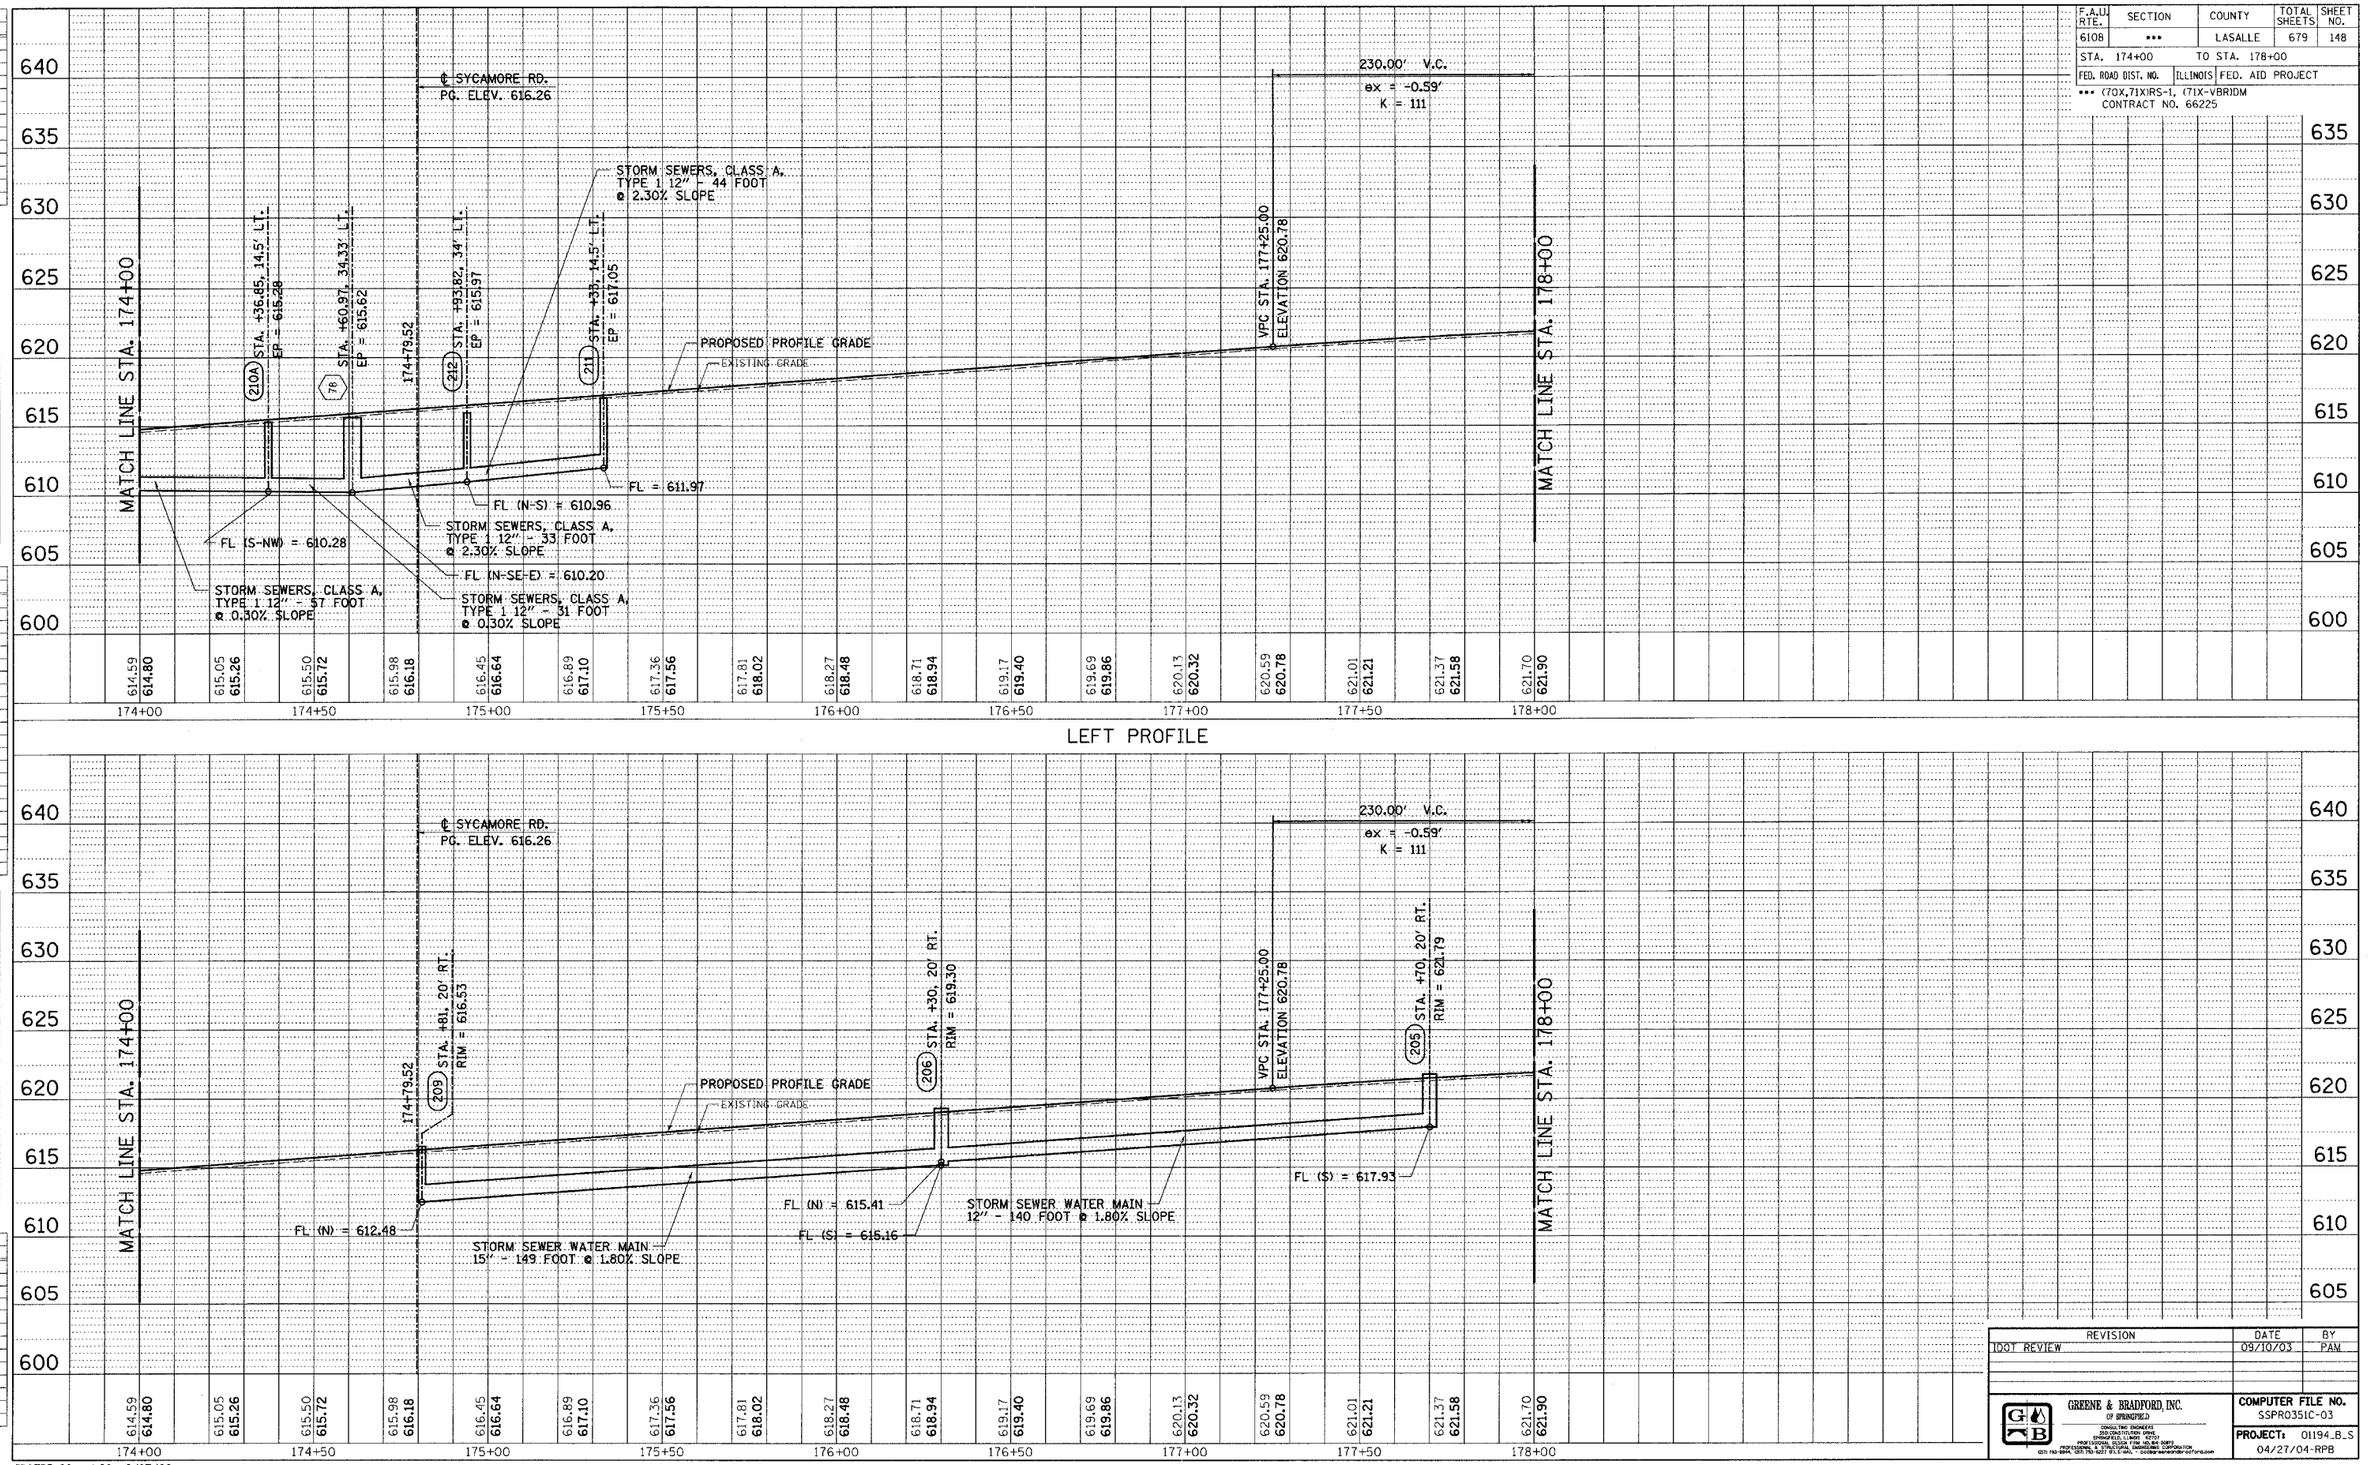

LEFT PROFILE

IDOTPP-20 - 1:20 8/07/00

RIGHT PROFILE

REVISION	DATE	BY
IDOT REVIEW	09/10/03	PAM

GREENE & BRADFORD, INC. OF SPRINGFIELD
CIVIL ENGINEERS AND LAND SURVEYORS
200 CONSTITUTION DRIVE, SPRINGFIELD, ILLINOIS 62707
PROFESSIONAL DESIGN FIRM NO. 184.000127
PROFESSIONAL SURVEYING CORPORATION NO. 184.003777
(217) 793-3924, (217) 793-3927 (FAX), e-mail: postmaster@gbinfirm.com

COMPUTER FILE NO. SSPR0351C-03

PROJECT: 01194_B_S 04/27/04-RPB

DRAINAGE & UTILITIES - FAU 6108 (IL. RTE. 351) LASALLE COUNTY

...\south part\sspr0351c.dgn 12/2/2004 6:26:58 PM User = greg