DESIGN		
INT.	DATE	REASON

PLAN	DATE
SURVEYED	
DRAWN	
ALIGNMENT CHECKED	
GRADES CHECKED	
NOTE BOOK	
CADD FILE NAME	
NO.	
BY	

PLOTS & CHECKS			
INT.	DATE	NO.	REASON

PROFILE	DATE
SURVEYED	
DRAWN	
GRADES CHECKED	
NOTE BOOK	
NO.	
BY	
STRUCTURE NO'S ATTN'S CHK'D	

CHECKS		
INT.	DATE	REASON

F.A.U. RTE.	SECTION	COUNTY	TOTAL SHEETS	SHEET NO.
6108	***	LASALLE	679	150
STA. 178+00		TO STA. 182+50		
FED. ROAD DIST. NO.	ILLINOIS	FED. AID PROJECT		

*** (70X,71X)RS-1, (71X-VBR)DM
CONTRACT NO. 66225

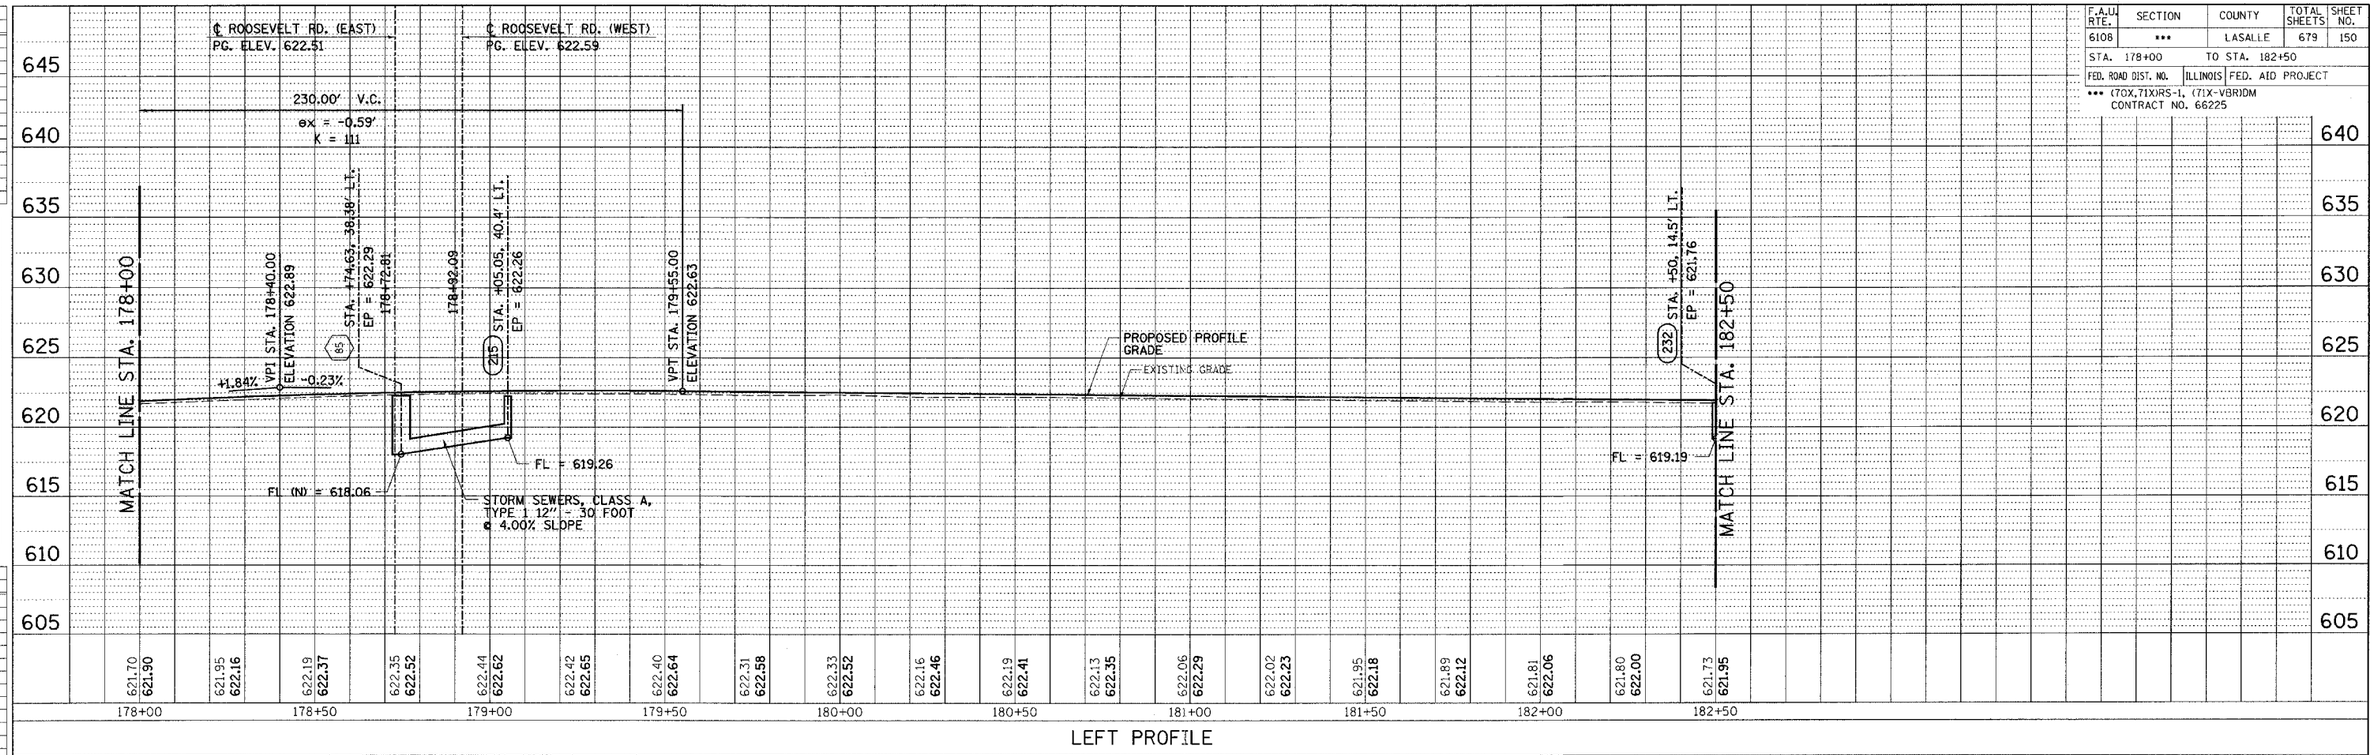

LEFT PROFILE

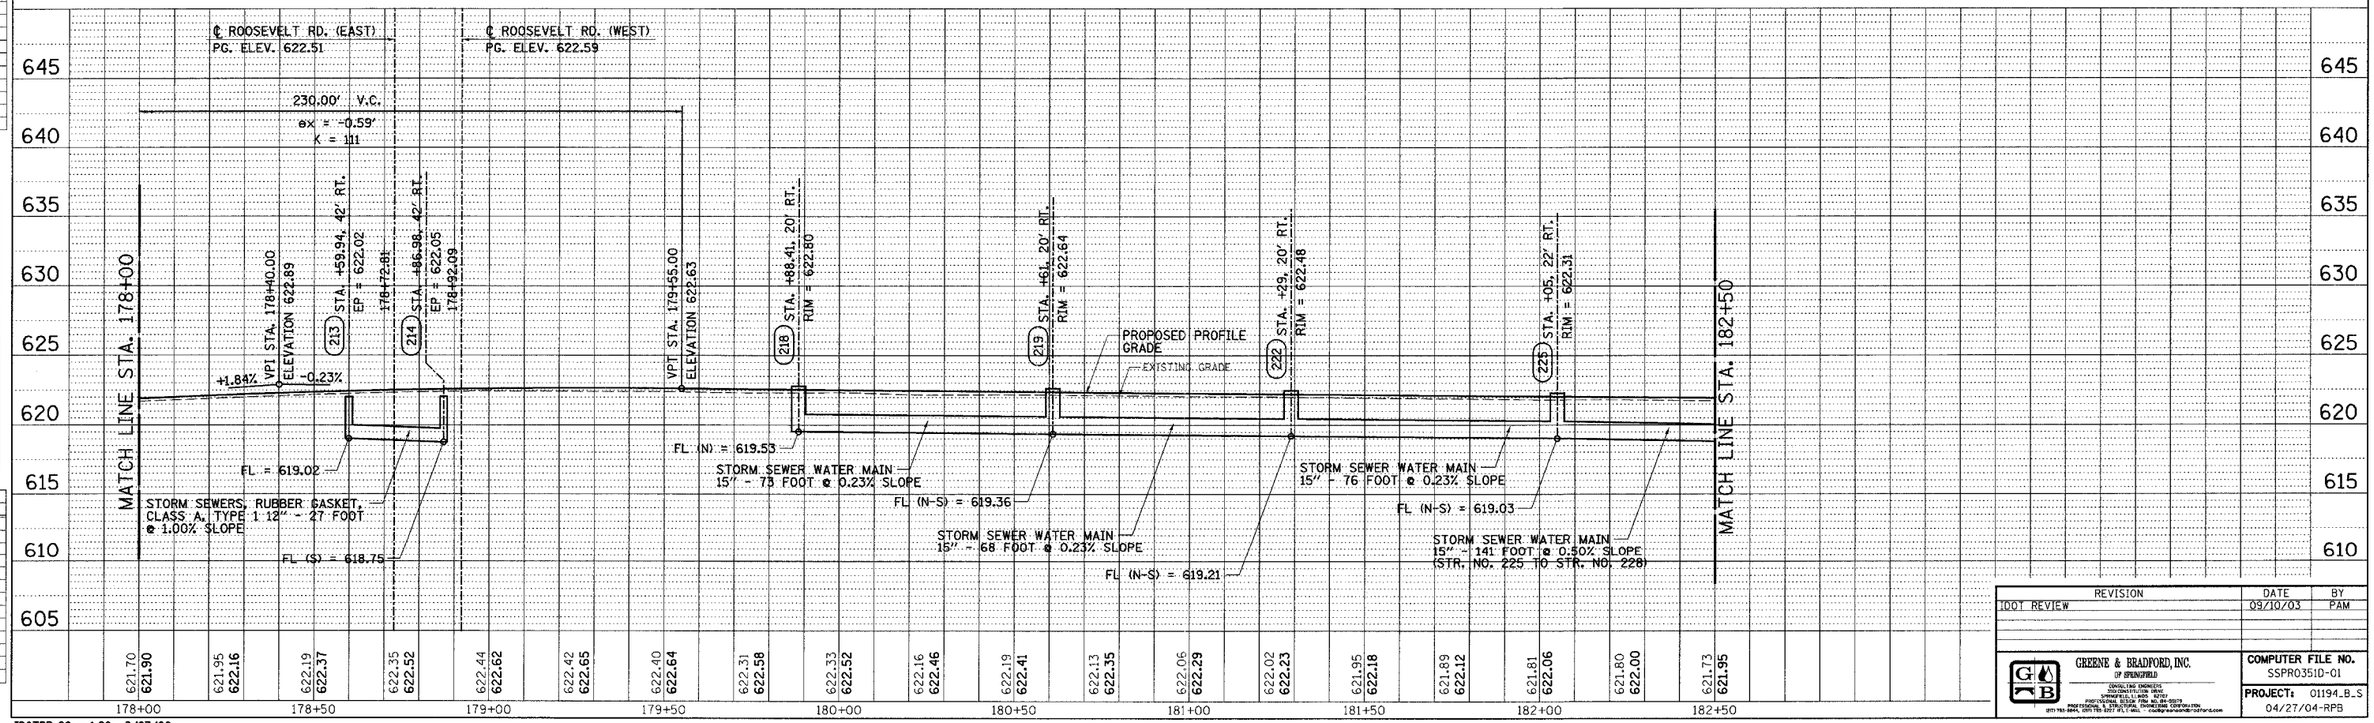

REVISION	DATE	BY
IDOT REVIEW	09/10/03	PAM

GREENE & BRADFORD, INC.
OF SPRINGFIELD
CIVIL/LAND ENGINEERS
SURVEYORS/CONSTRUCTION MGMT.
SPRINGFIELD, ILL. 62707
PHONE (217) 793-3800 FAX (217) 793-3813
PROFESSIONAL ENGINEERING CORPORATION
(217) 793-3800, (217) 793-3237 (FAX), (NAME@GBSPRINGFIELD.COM)

COMPUTER FILE NO.
SSPR0351D-01

PROJECT: 01194_B_S
04/27/04-RPB

IDOTPP-20 - 1x20 8/07/00

RIGHT PROFILE

DRAINAGE & UTILITIES - FAU 6108 (IL. RTE. 351) LASALLE COUNTY

...\south part\sspr0351d.dgn 12/2/2004 6:25:58 PM User = vreg