DESIGN		
INT.	DATE	REASON

PLAN		
		DATE
		BY
NOTE BOOK		
NO.		

SURVEYED
PLOTTED
ALIGNMENT CHECKED
GRADES CHECKED
ALL QUANTITIES
CADD FILE NAME

PLOTS & CHECKS		
INT.	DATE	NO. REASON

PROFILE		
		DATE
		BY
NOTE BOOK		
NO.		

SURVEYED
PLOTTED
GRADES CHECKED
ALL QUANTITIES
STRUCTURE

CHECKS		
INT.	DATE	REASON

F.A.U. RTE.	SECTION	COUNTY	TOTAL SHEETS	SHEET NO.
6108	•••	LASALLE	679	158
STA. 197+00	TO STA. 202+00			
FED. ROAD DIST. NO.	ILLINOIS	FED. AID PROJECT		

••• (70X,71X)RS-1, (71X-VBR)DM
CONTRACT NO. 66225

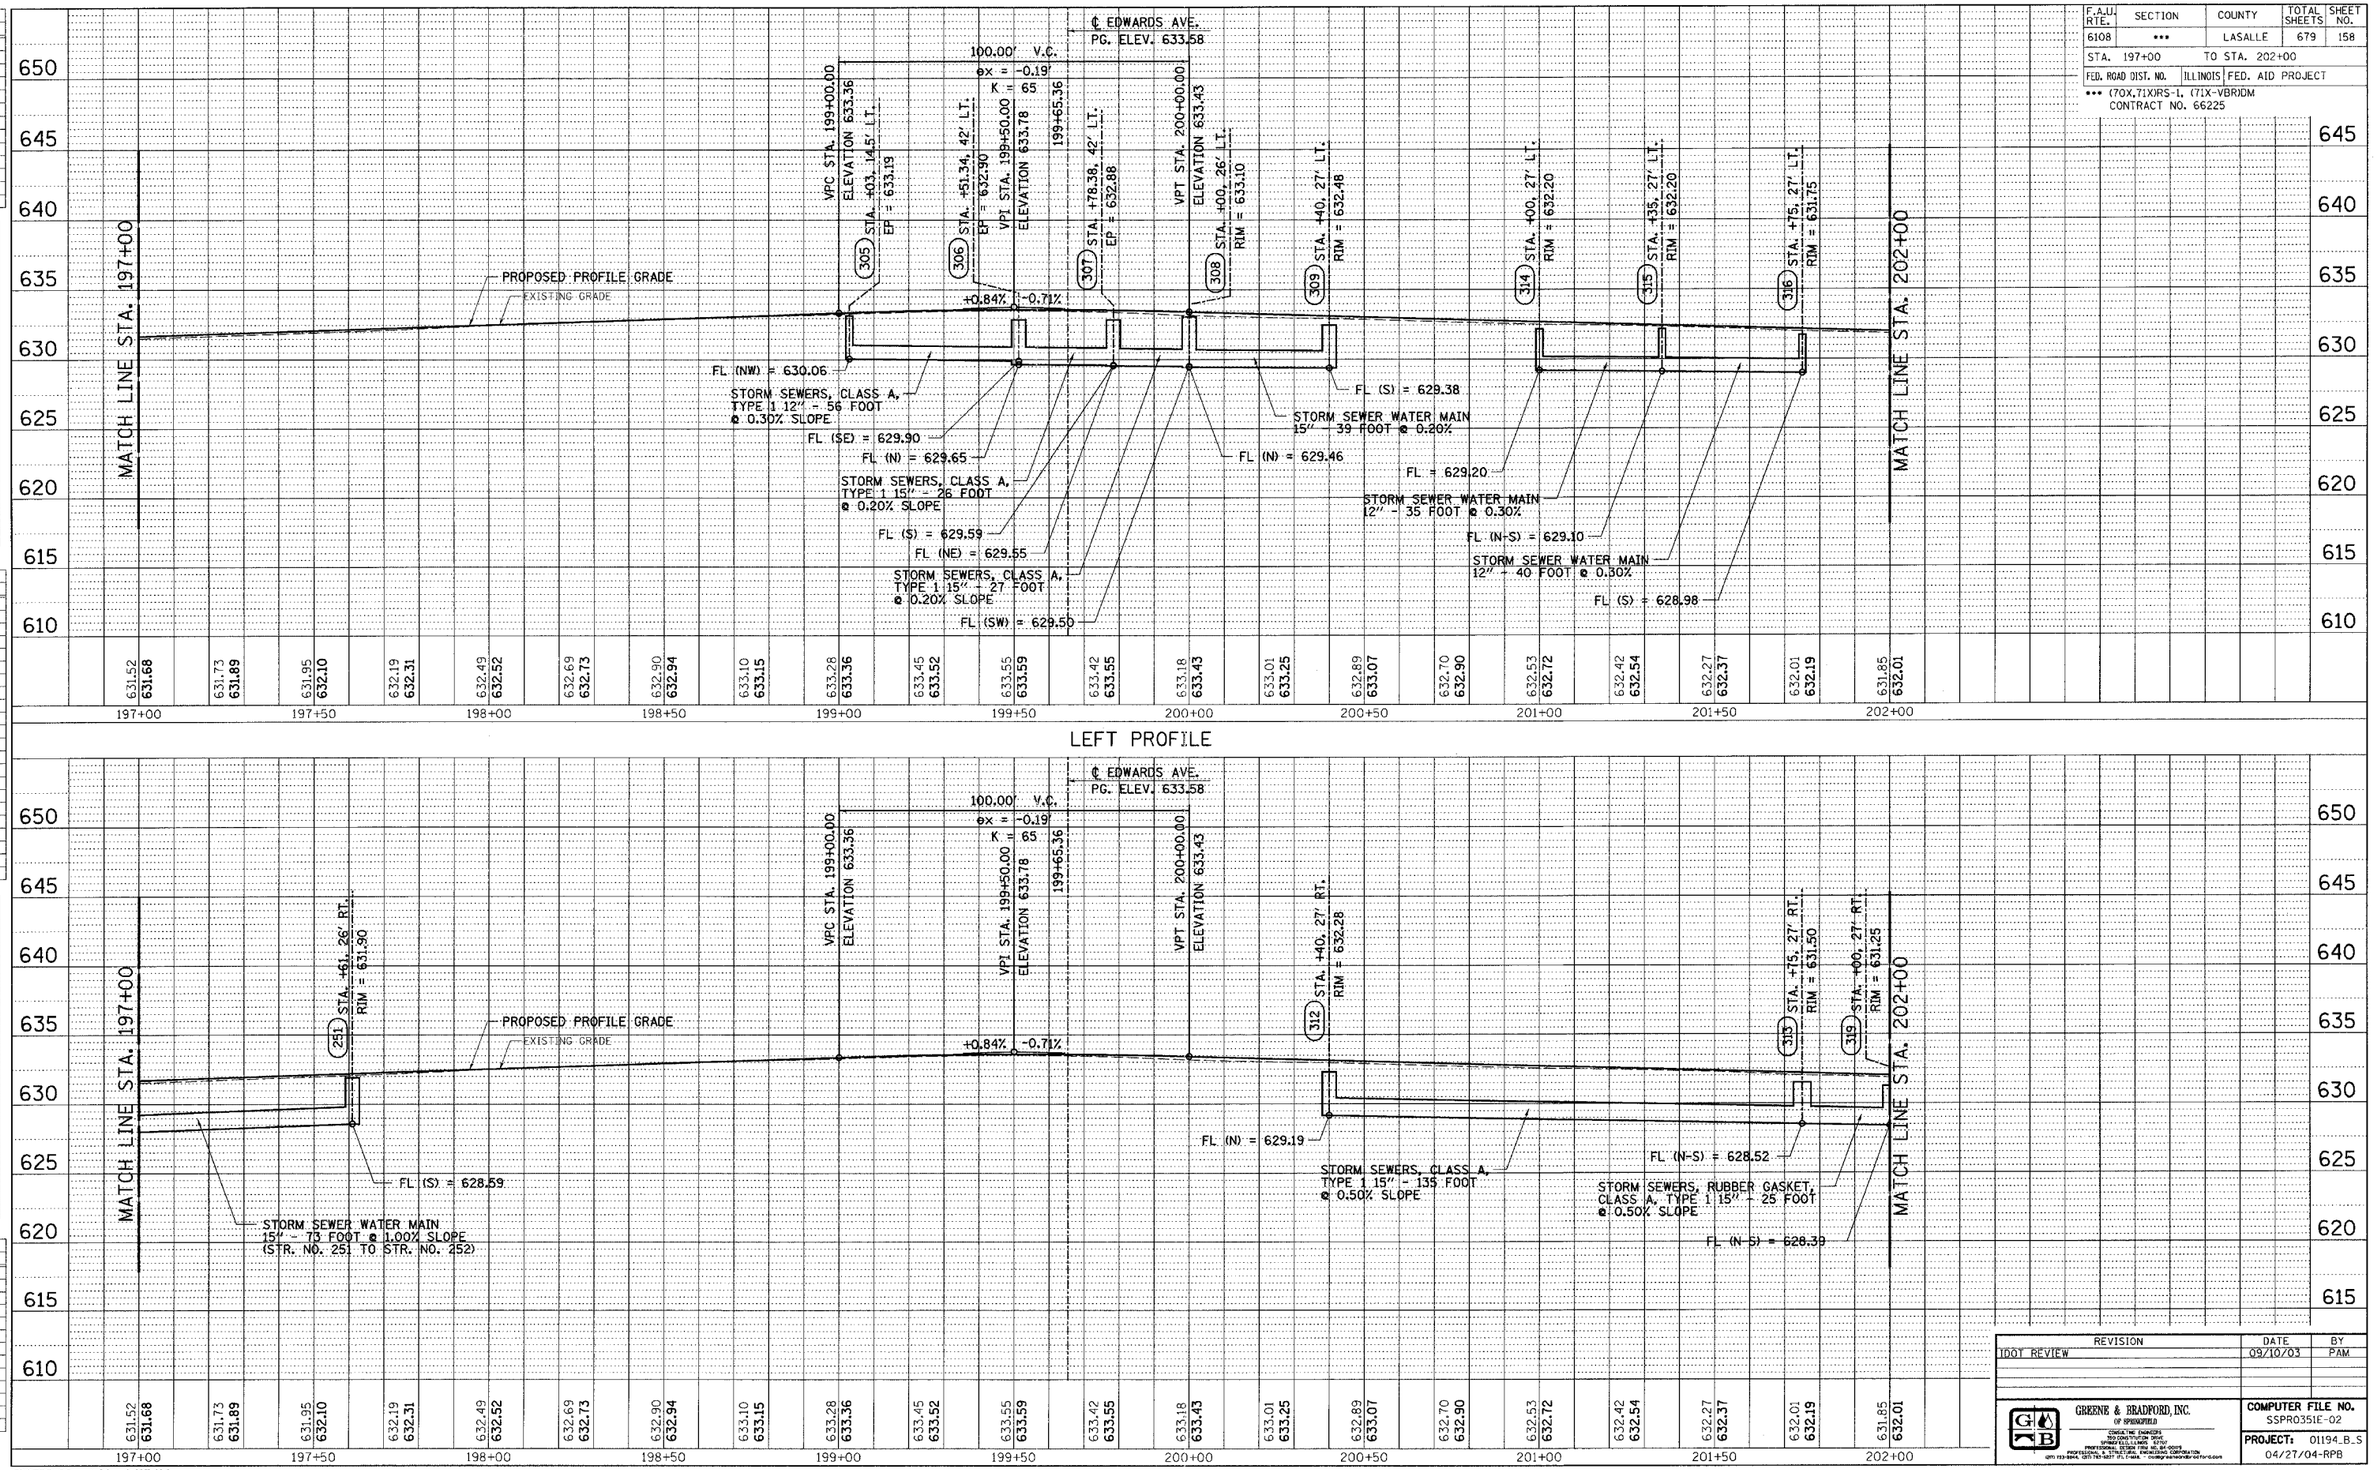

LEFT PROFILE

IDOTPP-20 - 1:20 8/07/00

RIGHT PROFILE

REVISION	DATE	BY
IDOT REVIEW	09/10/03	PAM

GREENE & BRADFORD, INC. OF SPRINGFIELD
CONSULTING ENGINEERS
700 CONSTITUTION DRIVE
SPRINGFIELD, ILLINOIS 62707
PROFESSIONAL & STRUCTURAL ENGINEERING CORPORATION
(217) 793-5944, (217) 787-1837 FTS, E-MAIL - CHARLIE.RATHGEBER@GBTA.COM

COMPUTER FILE NO.
SSPR0351E-02

PROJECT: 01194_B_S
04/27/04-RPB

DRAINAGE & UTILITIES - FAU 6108 (IL. RTE. 351) LASALLE COUNTY

...\south part\sspr0351e.dgn 12/3/2004 8:26:50 AM User = greg1