DESIGN		
INT.	DATE	REASON

PLAN	BY	DATE
SURVEYED		
PLOTTED		
DRAWN		
CHECKED		
QUANTITIES CHECKED		
R.O.W. MONUMENTED		
RT. OF WAY CHECKED		
CADD FILE NAME		
NOTE BOOK		
NO.		

PLOTS & CHECKS		
INT.	DATE NO.	REASON

PROFILE	BY	DATE
SURVEYED		
PLOTTED		
DRAWN		
QUANTITIES CHECKED		
R.O.W. MONUMENTED		
PROFILE NOTATIONS CHKD		
NOTE BOOK		
NO.		

CHECKS		
INT.	DATE	REASON

F.A.U. RTE.	SECTION	COUNTY	TOTAL SHEETS	SHEET NO.
6108	•••	LASALLE	679	172
STA. 232+00	TO STA. 237+00			
FED. ROAD DIST. NO.	ILLINOIS	FED. AID PROJECT		

••• (70X,71X)RS-1, (71X-VBR)DM
CONTRACT NO. 66225

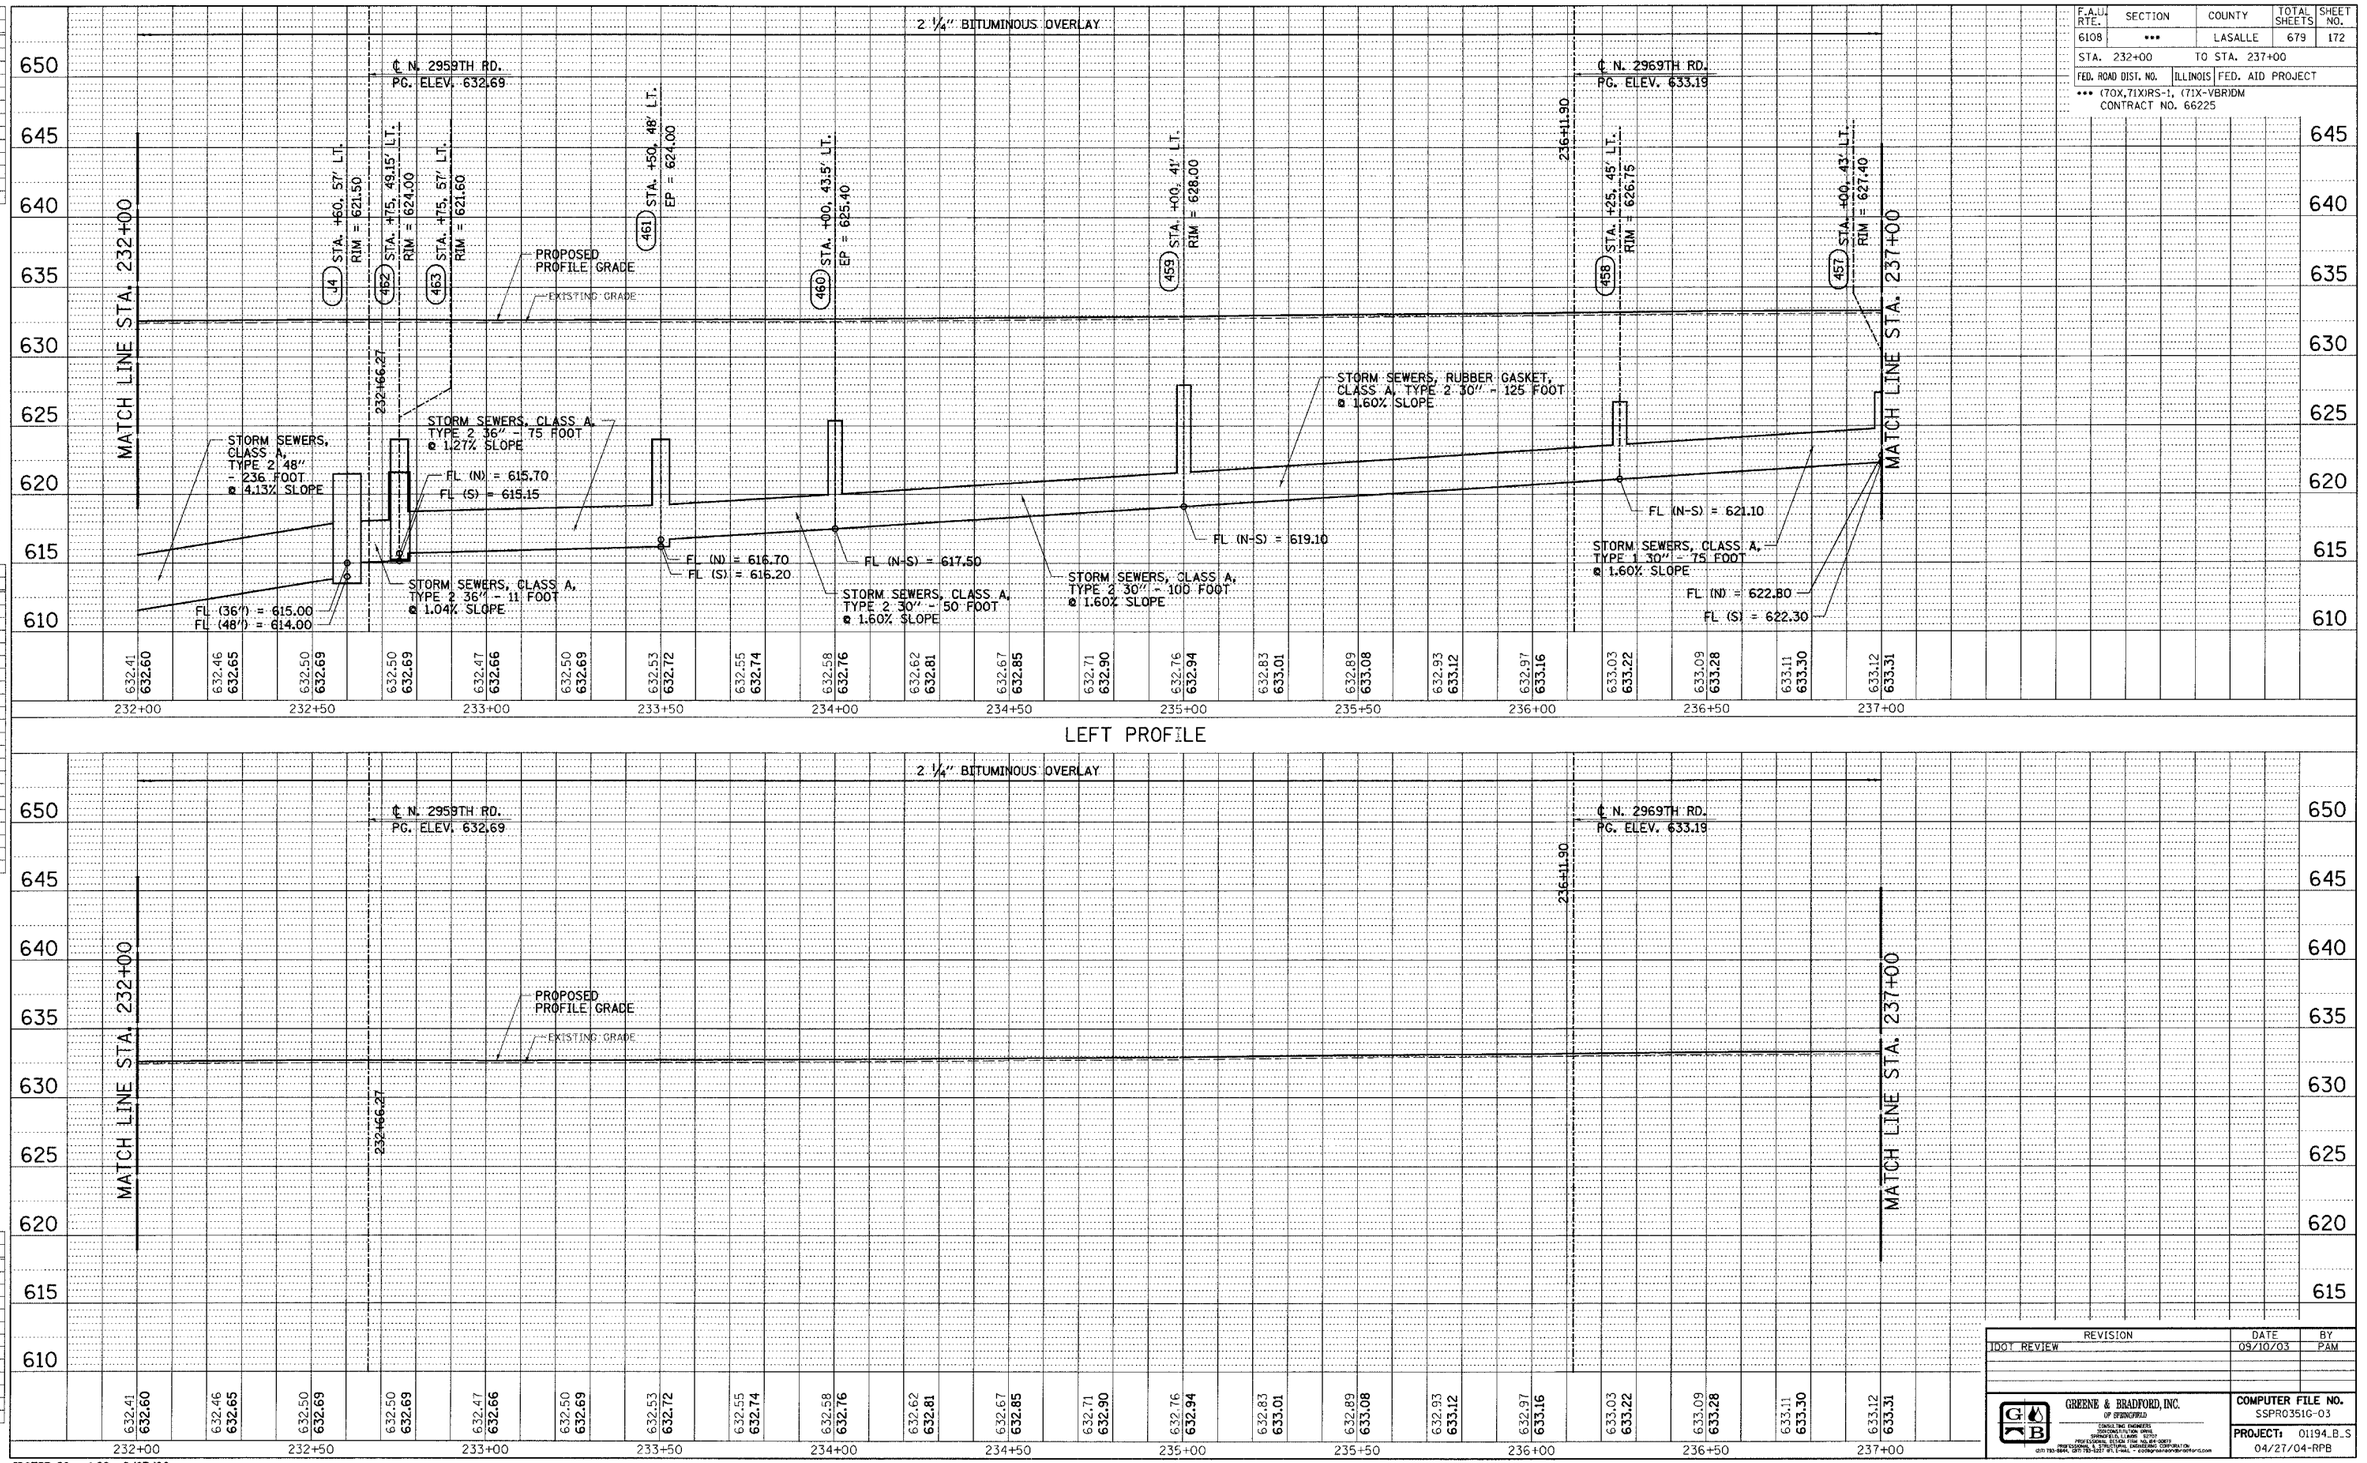

LEFT PROFILE

REVISION	DATE	BY
IDOT REVIEW	09/10/03	PAM

GREENE & BRADFORD, INC. OF SPRINGFIELD
CONSULTING ENGINEERS
TRANSPORTATION · URBAN
SPRINGFIELD, ILLINOIS 62701
PROFESSIONAL DESIGN FIRM 184.001.0083
PROFESSIONAL SURVEYING CORPORATION
(217) 793-9494, (217) 793-3427 (FAX) e-mail - postmaster@greenebradford.com

COMPUTER FILE NO. SSPR0351G-03
PROJECT: 01194.B_S
04/27/04-RPB

IDOTPP-20 - 1:20 8/07/00

RIGHT PROFILE

DRAINAGE & UTILITIES - FAU 6108 (IL. RTE. 351) LASALLE COUNTY

...\south par1\sspr0351g.dgn 12/2/2004 8:27:01 PM User = greg