DESIGN		
INT.	DATE	REASON

PLOTS & CHECKS			
INT.	DATE	NO.	REASON

FILE NAME = $FILE$
PLOT SCALE = $PltScale$ DRV = $PLOTTER$
PLOT DATE = $DATE$
PLOT TIME = $TIME$
OPERATOR = $USER$

CHECKS		
INT.	DATE	REASON

F.A.U. RTE.	SECTION	COUNTY	TOTAL SHEETS	SHEET NO.
6108	•••	LA SALLE	679	173
STA. 237+00		TO STA. 242+00		
FED. ROAD DIST. NO.	ILLINOIS	FED. AID PROJECT		

••• (70X,71X)RS-1, (71X-VBR)DM
CONTRACT NO. 66225

0 20 40
SCALE IN FEET

(182D) STA. 237+72.94, 65.31' LT.
MH-SAN.
RIM=629.58
FL N&S=620.98
FL NW=623.82
MANHOLE TO BE ADJUSTED
RIM = 578.77

(182E) STA. 239+60.00, 30.00' LT.
MH-SANITARY
RIM=630.41
FL S=613.02
FL N=613.02
MANHOLE TO BE ADJUSTED
RIM = 630.75

(455)
STA. 239+00, 37.5' LT.
MANHOLES, TYPE A,
4'-DIAMETER, TYPE 8 GRATE
RIM = 629.00
FL (S) = 626.00
FL (N) = 626.00

(456)
STA. 238+00, 41' LT.
MANHOLES, TYPE A,
4'-DIAMETER, TYPE 8 GRATE
RIM = 628.20
FL (S) = 624.40
FL (N) = 624.40

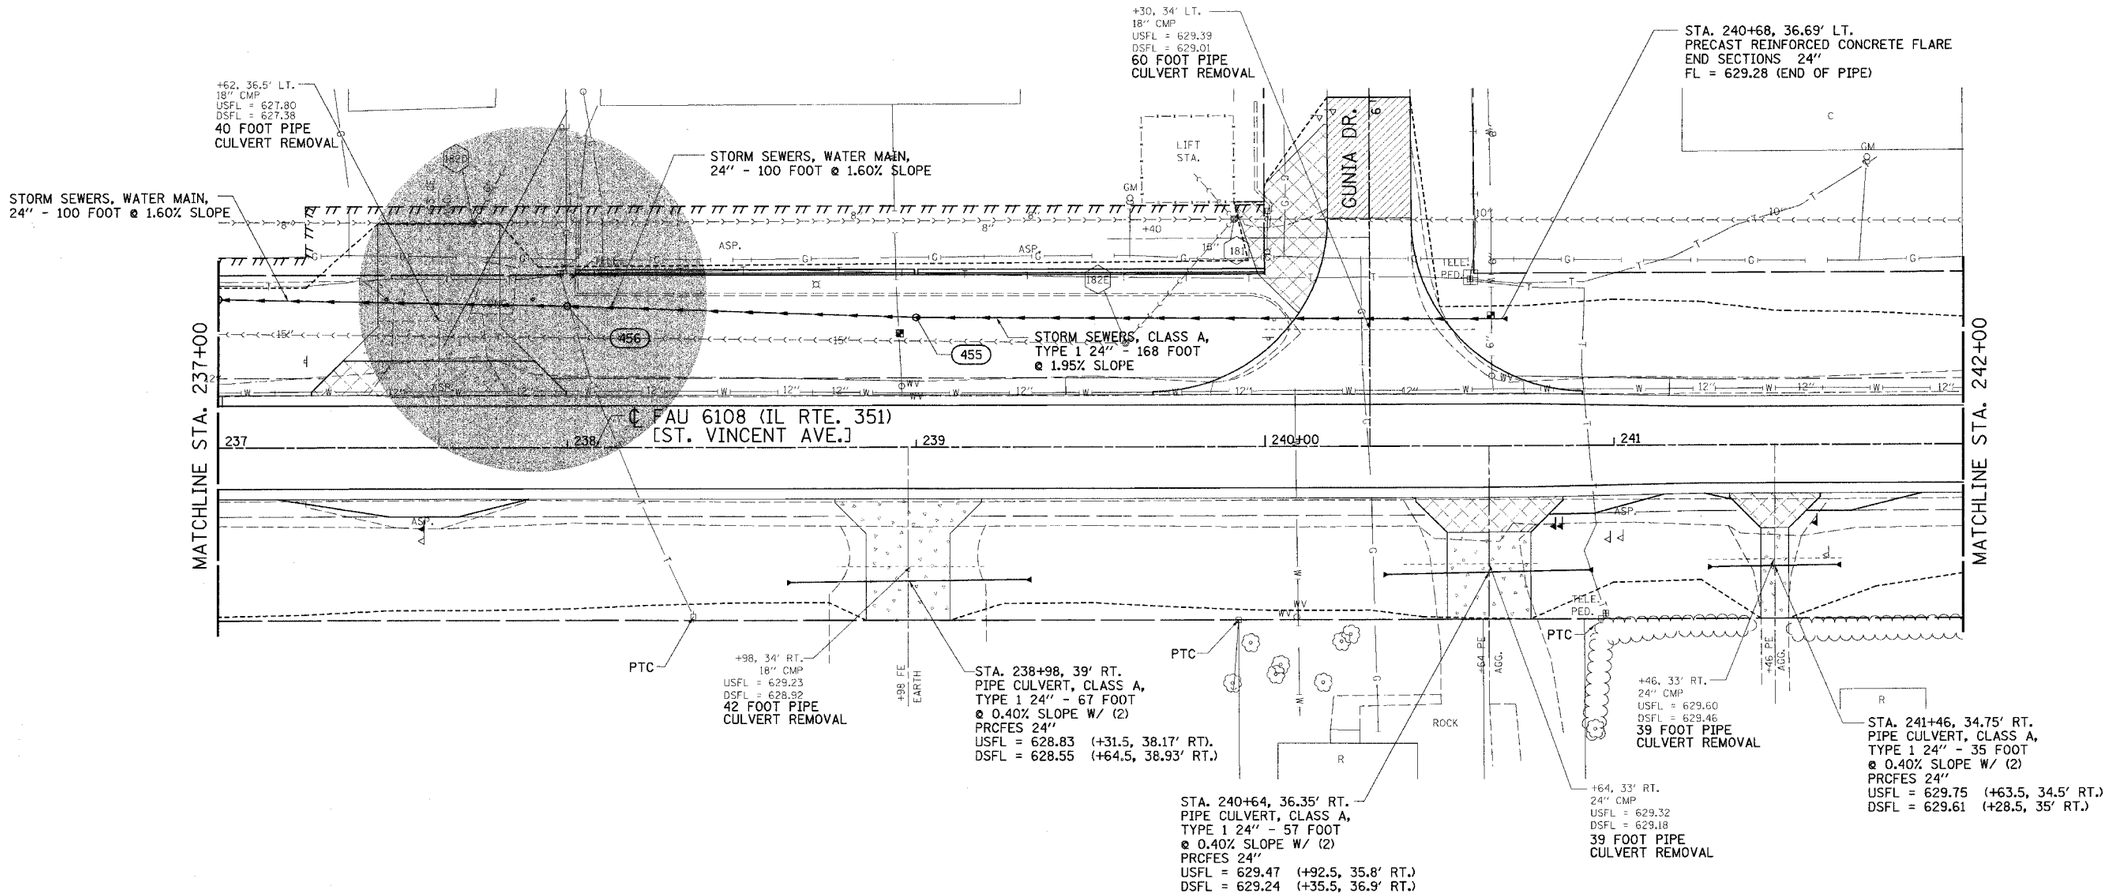

CONTAMINATION SITE:
EXCAVATION NOT TO EXCEED LISTED DEPTH UNLESS APPROVED BY ENGINEER.

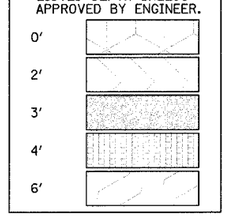

REVISIONS	
NAME	DATE
MABUS	09/12/03

ILLINOIS DEPARTMENT OF TRANSPORTATION

DRAINAGE & UTILITIES PLAN

FAU 6108 (IL. RTE. 351)
SECTION (70X, 71X)RS-1, (71X-VBR)DM
LASALLE COUNTY

SCALE: VERT.
HORIZ.
DATE: 06/06/03

DRAWN BY: MABUS
DESIGNED BY: BOTT
CHECKED BY: COLBROOK

GREENE & BRADFORD, INC.
OF SPRINGFIELD
CONSULTING ENGINEERS
RECONSTITUTION DRIVE
SPRINGFIELD, ILLINOIS 62707
PROFESSIONAL DESIGN FIRM - 184.001078
PROFESSIONAL DESIGN FIRM - ENGINEERING CORPORATION
(217) 793-8944, (217) 793-9277 (FAX), e-mail: - GBMail@GreeneBradford.com

COMPUTER FILE NO.
SS351H-01
PROJECT: 01194.B_S
04/27/04-RPB

IDOTPL-20 1"=20' 8/07/00

FAU RTE. 6108 (IL RTE. 351) LASALLE CO.