DESIGN		
INT.	DATE	REASON

PLOTS & CHECKS			
INT.	DATE	NO.	REASON

CHECKS		
INT.	DATE	REASON

F.A.U. RTE.	SECTION	COUNTY	TOTAL SHEETS	SHEET NO.
6108	***	LA SALLE	679	227
STA.		TO STA.		
FED. ROAD DIST. NO. 3	ILLINOIS	FED. AID PROJECT		

*** (70X,71X)RS-1, (71X-VBR)DM
CONTRACT NO. 66225

N

0 10 20
SCALE IN FEET

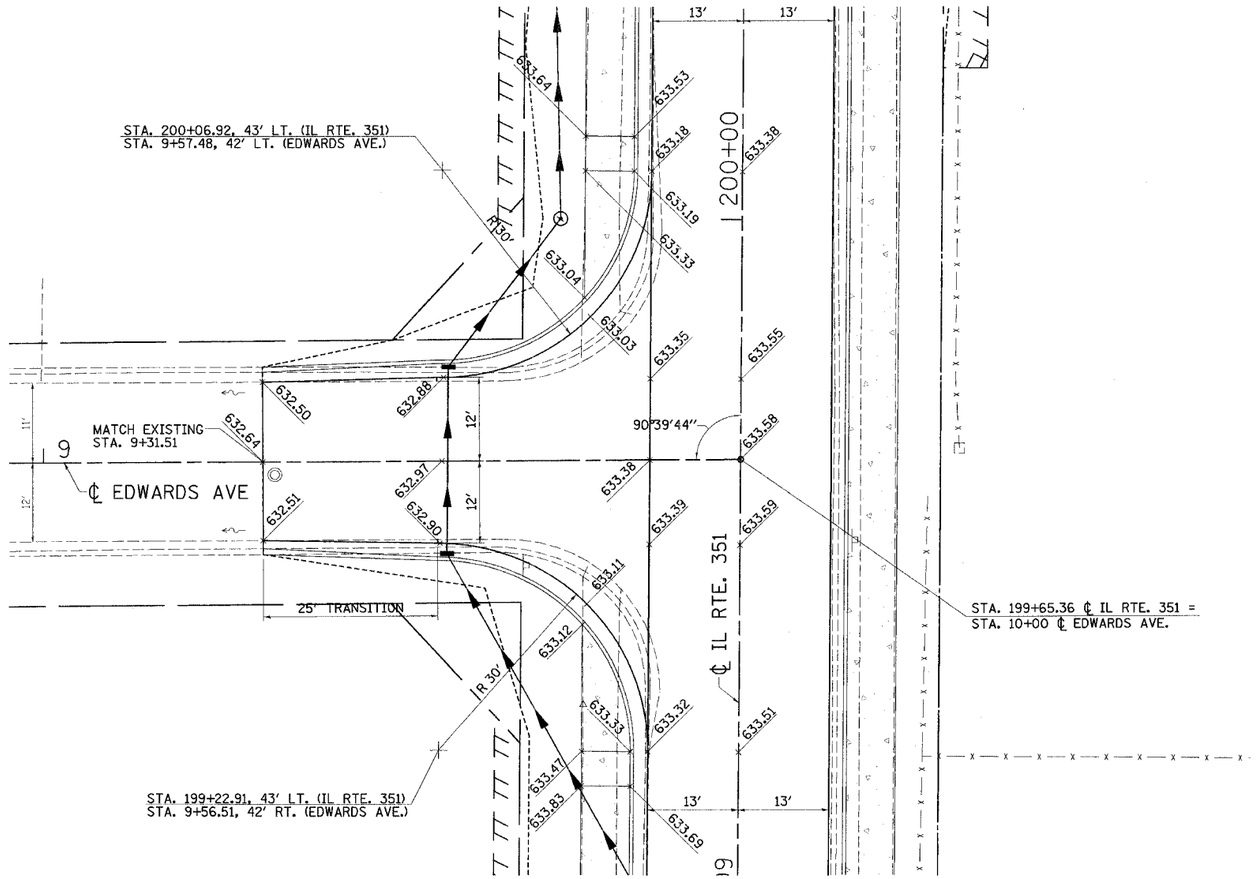

REVISIONS	
NAME	DATE

• LENGTH OF HANDICAP RAMP SHALL BE 5' UNLESS NOTED OTHERWISE

ILLINOIS DEPARTMENT OF TRANSPORTATION

INTERSECTION DETAILS

F.A.U. 6108 (IL. RTE. 351)
LA SALLE COUNTY
SEC. (70X,71X) RS-1, (71X-VBR)DM

SCALE: VERT.
HORIZ.
DATE 03/19/01

DRAWN BY: MABUS
DESIGNED BY: KUNTZMAN
CHECKED BY: COLBROOK

GREENE & BRADFORD, INC.
OF SPRINGFIELD
CONSULTING ENGINEERS
1800 CONSTITUTION DRIVE
SPRINGFIELD, ILLINOIS 62704-5678
PROFESSIONAL & STRUCTURAL ENGINEERING CORPORATION
(217) 793-6644, (217) 793-9227 (FAX) • GGBSPRINGFIELD@AOL.COM

COMPUTER FILE NO. INT_H-01
PROJECT 01194_B_S
04/01/04-RPB

IDOTPL-10 1"=10' 8/07/00

FAU RTE. 6108 (IL RTE. 351) LASALLE CO. / EDWARDS AVENUE