DESIGN		
INT.	DATE	REASON

PLOTS & CHECKS		
INT.	DATE	NO.

CHECKS		
INT.	DATE	REASON

FILE NAME = $FILE$
PLOT SCALE = $pltscale$ DRV = $PLOTTER$
PLOT DATE = $DATE$
PLOT TIME = $TIME$
OPERATOR = $USER$

F.A.U. RTE.	SECTION	COUNTY	TOTAL SHEETS	SHEET NO.
6108	***	LA SALLE	679	238
STA. 134+72		TO STA. 144+00		
FED. ROAD DIST. NO.	ILLINOIS	FED. AID PROJECT		

*** (70X,71X)RS-1, (71X-VBR)DM
CONTRACT NO. 66225

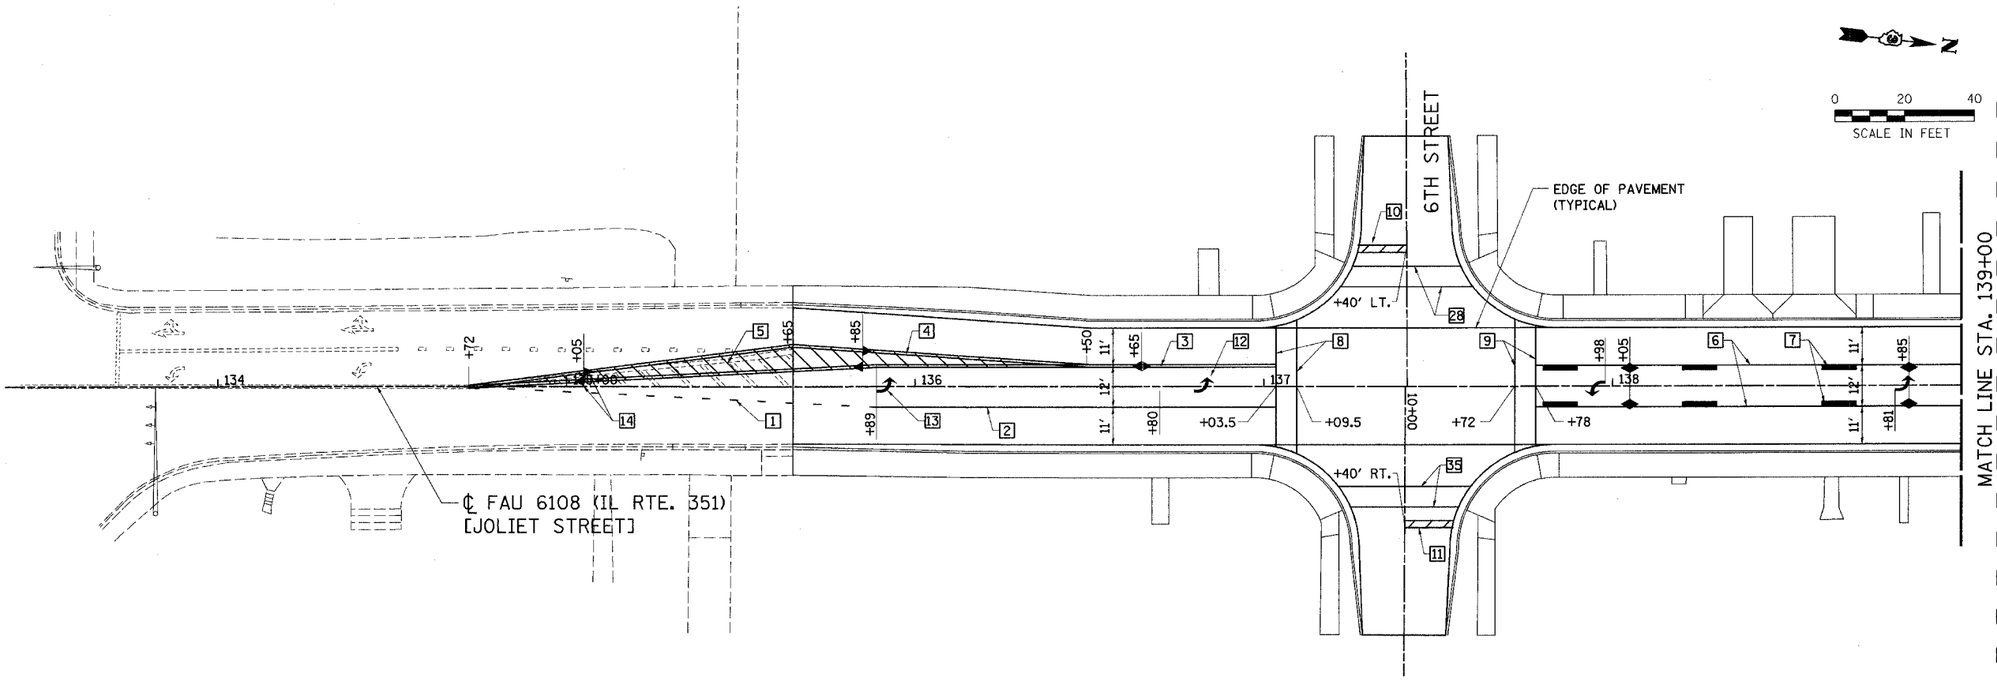

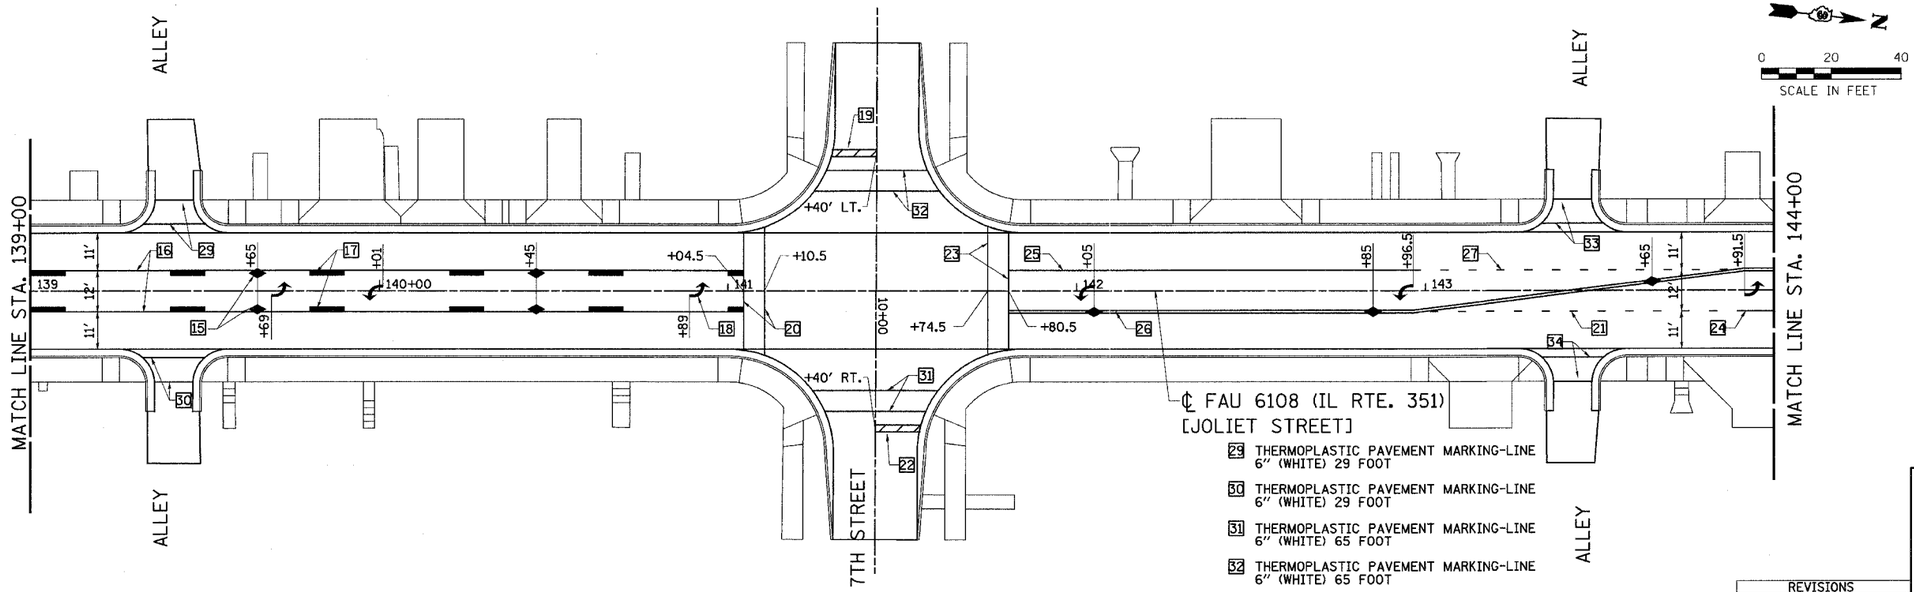

[1] THERMOPLASTIC PAVEMENT MARKING-LINE 8" (WHITE SHORT-DASH) 28 FOOT

[2] THERMOPLASTIC PAVEMENT MARKING-LINE 8" (WHITE) 115 FOOT

[3] THERMOPLASTIC PAVEMENT MARKING-LINE 4" (DOUBLE YELLOW) 463 FOOT

[4] THERMOPLASTIC PAVEMENT MARKING-LINE 4" (DOUBLE YELLOW) 358 FOOT

[5] THERMOPLASTIC PAVEMENT MARKING-LINE 12" (DIAGONAL YELLOW) 142 FOOT

[6] THERMOPLASTIC PAVEMENT MARKING-LINE 4" (YELLOW) 246 FOOT

[7] THERMOPLASTIC PAVEMENT MARKING-LINE 6" (SKIP DASH-YELLOW) 60 FOOT

[8] THERMOPLASTIC PAVEMENT MARKING-LINE 6" (WHITE) 74 FOOT

[9] THERMOPLASTIC PAVEMENT MARKING-LINE 6" (WHITE) 74 FOOT

[10] THERMOPLASTIC PAVEMENT MARKING-LINE 24" (WHITE) 14 FOOT

[11] THERMOPLASTIC PAVEMENT MARKING-LINE 24" (WHITE) 14 FOOT

[12] THERMOPLASTIC PAVEMENT MARKING REMOVAL 433 FOOT

[13] THERMOPLASTIC PAVEMENT MARKING LETTERS & SYMBOLS 78 SQ. FOOT

[14] RAISED REFLECTIVE PAVEMENT MARKERS 9 EACH (YELLOW)

[15] RAISED REFLECTIVE PAVEMENT MARKERS 7 EACH (YELLOW)

[16] THERMOPLASTIC PAVEMENT MARKING-LINE 4" (YELLOW) 409 FOOT

[17] THERMOPLASTIC PAVEMENT MARKING-LINE 6" (YELLOW) 110 FOOT

[18] THERMOPLASTIC PAVEMENTMARKING-LETTERS & SYMBOLS 124.8 SQ. FOOT

[19] THERMOPLASTIC PAVEMENT MARKING-LINE 24" (WHITE) 13 FOOT

[20] THERMOPLASTIC PAVEMENT MARKING-LINE 6" (WHITE) 72 FOOT

[21] THERMOPLASTIC PAVEMENT MARKING-LINE 8" (WHITE-SHORT DASH) 24 FOOT

[22] THERMOPLASTIC PAVEMENT MARKING-LINE 24" (WHITE) 13 FOOT

[23] THERMOPLASTIC PAVEMENT MARKING-LINE 6" (WHITE) 72 FOOT

[24] THERMOPLASTIC PAVEMENT MARKING-LINE 8" (WHITE) 9 FOOT

[25] THERMOPLASTIC PAVEMENT MARKING-LINE 8" (WHITE) 116 FOOT

[26] THERMOPLASTIC PAVEMENT MARKING-LINE 4" (DOUBLE YELLOW) 441 FOOT

[27] THERMOPLASTIC PAVEMENT MARKING-LINE 8" (WHITE-SHORT DASH) 24 FOOT

[28] THERMOPLASTIC PAVEMENT MARKING-LINE 6" (WHITE) 69 FOOT

[29] THERMOPLASTIC PAVEMENT MARKING-LINE 6" (WHITE) 29 FOOT

[30] THERMOPLASTIC PAVEMENT MARKING-LINE 6" (WHITE) 29 FOOT

[31] THERMOPLASTIC PAVEMENT MARKING-LINE 6" (WHITE) 65 FOOT

[32] THERMOPLASTIC PAVEMENT MARKING-LINE 6" (WHITE) 65 FOOT

[33] THERMOPLASTIC PAVEMENT MARKING-LINE 6" (WHITE) 29 FOOT

[34] THERMOPLASTIC PAVEMENT MARKING-LINE 6" (WHITE) 29 FOOT

[35] THERMOPLASTIC PAVEMENT MARKING-LINE 6" (WHITE) 69 FOOT

REVISIONS	
NAME	DATE

ILLINOIS DEPARTMENT OF TRANSPORTATION

PAVEMENT STRIPING PLAN

FAU 6108 (IL RTE. 351)
SEC. (70X,71X)RS-1, (71X-VBR)DM
LA SALLE COUNTY

SCALE: VERT.
HORIZ.
DATE 05/06/03

DRAWN BY: MABUS
DESIGNED BY: BOTT
CHECKED BY: COLBROOK

GREENE & BRADFORD, INC.
OF SPRINGFIELD
CONSULTING ENGINEERS
3500 SOUTH 6TH STREET
SPRINGFIELD, ILLINOIS 62703
PROFESSIONAL DESIGN FIRM NO. 184-001175
PROFESSIONAL SURVEYING CORPORATION
(217) 787-6841 (217) 793-3627 FAX, E-MAIL: e-mail@greenebradford.com

COMPUTER FILE NO.
PM351A-01

PROJECT 01194.B_S
07/12/03-PAM

IDOTPL-20 1"=20' 8/07/00

FAU 6108 (IL. RTE. 351) LA SALLE COUNTY

\part_b\south part\pmsta.cgn 12/12/2004 8:23:03 AM User = gregj