DESIGN		
INT.	DATE	REASON

PLOTS & CHECKS			
INT.	DATE	NO.	REASON

CHECKS		
INT.	DATE	REASON

FILE NAME = d:\dl194\drawings\part_b\south park\pm351l.dgn
PLOT SCALE = 20
PLOT DATE = 1/27/2005
PLOT TIME = 9:50:22 AM
OPERATOR = gregj

F.A.U. RTE.	SECTION	COUNTY	TOTAL SHEETS	SHEET NO.
6108	***	LASALLE	679	246
STA. 212+00		TO STA. 222+00		
FED. ROAD DIST. NO.	ILLINOIS	FED. AID PROJECT		

*** (70X,71X)RS-1, (71X-VBR)DM
CONTRACT NO. 66225

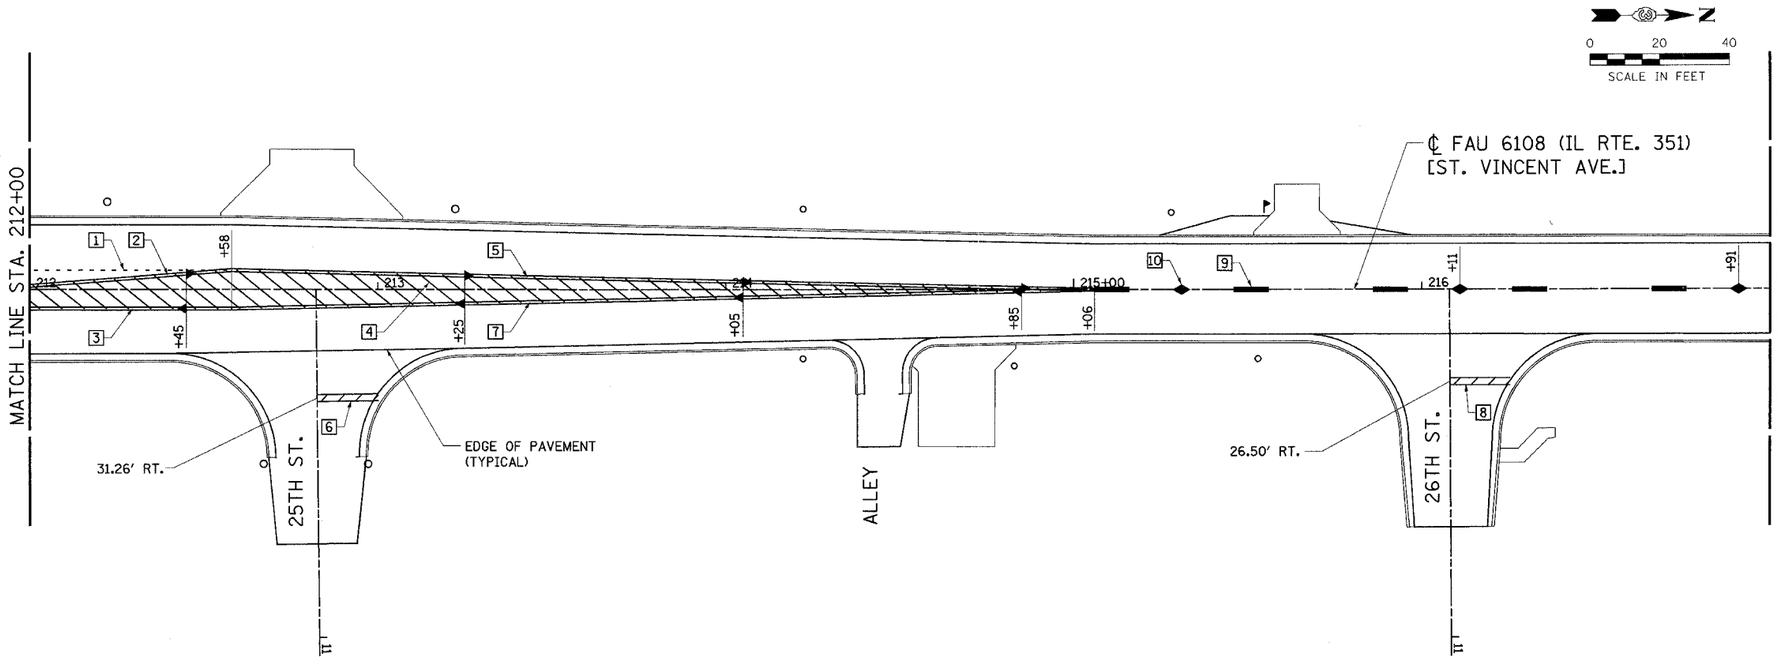

1 THERMOPLASTIC PAVEMENT MARKING-LINE 8" (WHITE-SHORT DASH) 14 FOOT

2 THERMOPLASTIC PAVEMENT MARKING-LINE 4" (DOUBLE YELLOW) 116 FOOT

3 THERMOPLASTIC PAVEMENT MARKING-LINE 4" (DOUBLE YELLOW) 116 FOOT

4 THERMOPLASTIC PAVEMENT MARKING-LINE 12" (YELLOW-DIAGONAL) 241 FOOT

5 THERMOPLASTIC PAVEMENT MARKING-LINE 4" (DOUBLE YELLOW) 496 FOOT

6 THERMOPLASTIC PAVEMENT MARKING-LINE 24" (WHITE) 22 FOOT

7 THERMOPLASTIC PAVEMENT MARKING-LINE 4" (DOUBLE YELLOW) 496 FOOT

8 THERMOPLASTIC PAVEMENT MARKING-LINE 24" (WHITE) 18 FOOT

9 THERMOPLASTIC PAVEMENT MARKING-LINE 6" (YELLOW-SKIP DASH) 50 FOOT

10 RAISED REFLECTIVE PAVEMENT MARKERS 10 EACH (YELLOW)

11 THERMOPLASTIC PAVEMENT MARKING-LINE 24" (WHITE) 22 FOOT

12 THERMOPLASTIC PAVEMENT MARKING-LINE 4" (DOUBLE YELLOW) 405 FOOT

13 THERMOPLASTIC PAVEMENT MARKING-LINE 12" (YELLOW-DIAGONAL) 183 FOOT

14 THERMOPLASTIC PAVEMENT MARKING-LINE 4" (DOUBLE YELLOW) 405 FOOT

15 RAISED REFLECTIVE PAVEMENT MARKERS 10 EACH (YELLOW)

16 THERMOPLASTIC PAVEMENT MARKING-LINE 6" (YELLOW-SKIP DASH) 70 FOOT

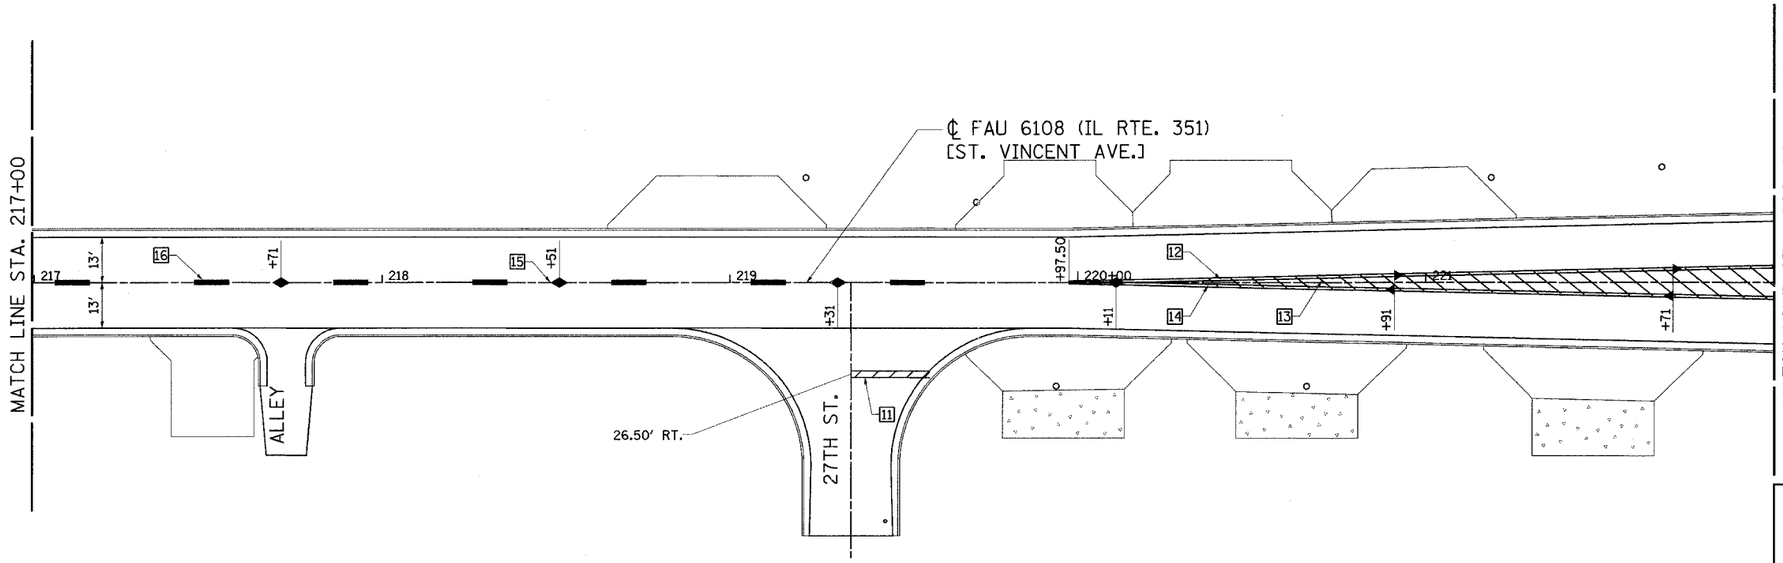

REVISIONS	
NAME	DATE

ILLINOIS DEPARTMENT OF TRANSPORTATION

PAVEMENT STRIPING PLAN

FAU 6108 (IL RTE. 351)
SEC. (70X,71X)RS-1, (71X-VBR)DM
LA SALLE COUNTY

SCALE: VERT.
HORIZ.
DATE 07/12/03

DRAWN BY: MABUS
DESIGNED BY: BOTT
CHECKED BY: COLBROOK

GREENE & BRADFORD, INC. OF SPRINGFIELD
CONSULTING ENGINEERS
DRAINAGE/UTILITY DESIGN
SPRINGFIELD, ILLINOIS 62701
PROFESSIONAL ENGINEERING CORPORATION
PROFESSIONAL & STRUCTURAL ENGINEERING CORPORATION
(217) 753-8844, (217) 753-8877 (FAX), e-mail: greene@greenebradford.com

COMPUTER FILE NO.
PM351C-03
PROJECT 01194.B.S
07/12/03-PAM

IDOTPL-20 1"=20' 8/07/00

\PART_B\SOUTH PARK\PM351L.dgn 1/27/2005 9:50:22 AM (gregj)