DESIGN		
INT.	DATE	REASON

PLOTS & CHECKS			
INT.	DATE	NO.	REASON

FILE NAME = $FILE$
PLOT SCALE = $PLOTSCALE$ DRV = $PLOTTER$
PLOT DATE = $DATE$
PLOT TIME = $TIME$
OPERATOR = $USER$

CHECKS		
INT.	DATE	REASON

F.A.U. RTE.	SECTION	COUNTY	TOTAL SHEETS	SHEET NO.
6108	***	LA SALLE	679	247
STA. 222+00		TO STA. 232+00		
FED. ROAD DIST. NO.	ILLINOIS	FED. AID PROJECT		

*** (70X,71X)RS-1, (71X-VBR)DM
CONTRACT NO. 66225

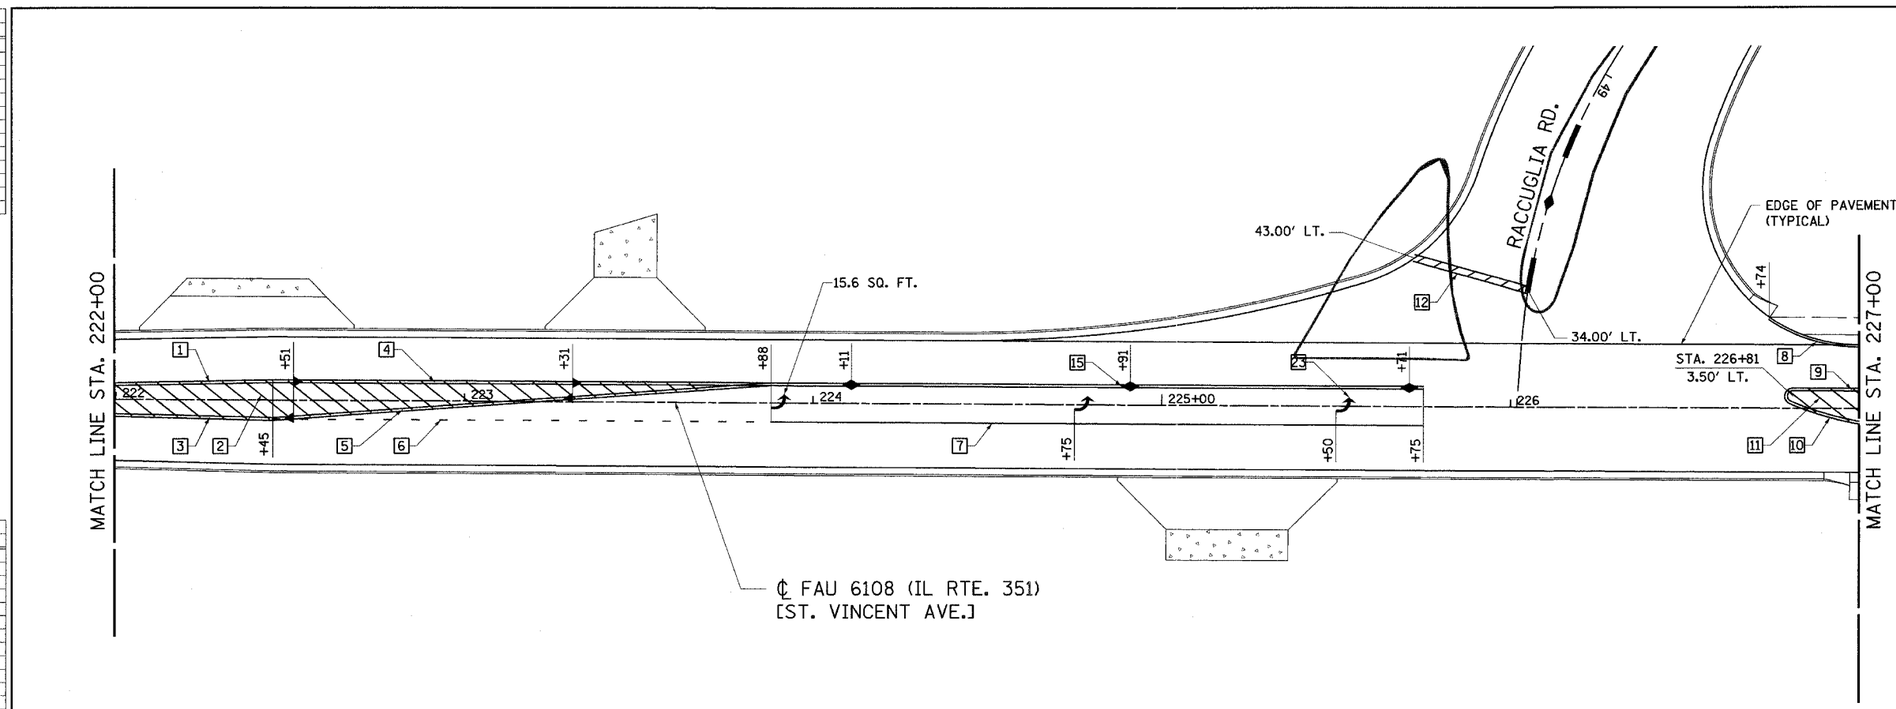

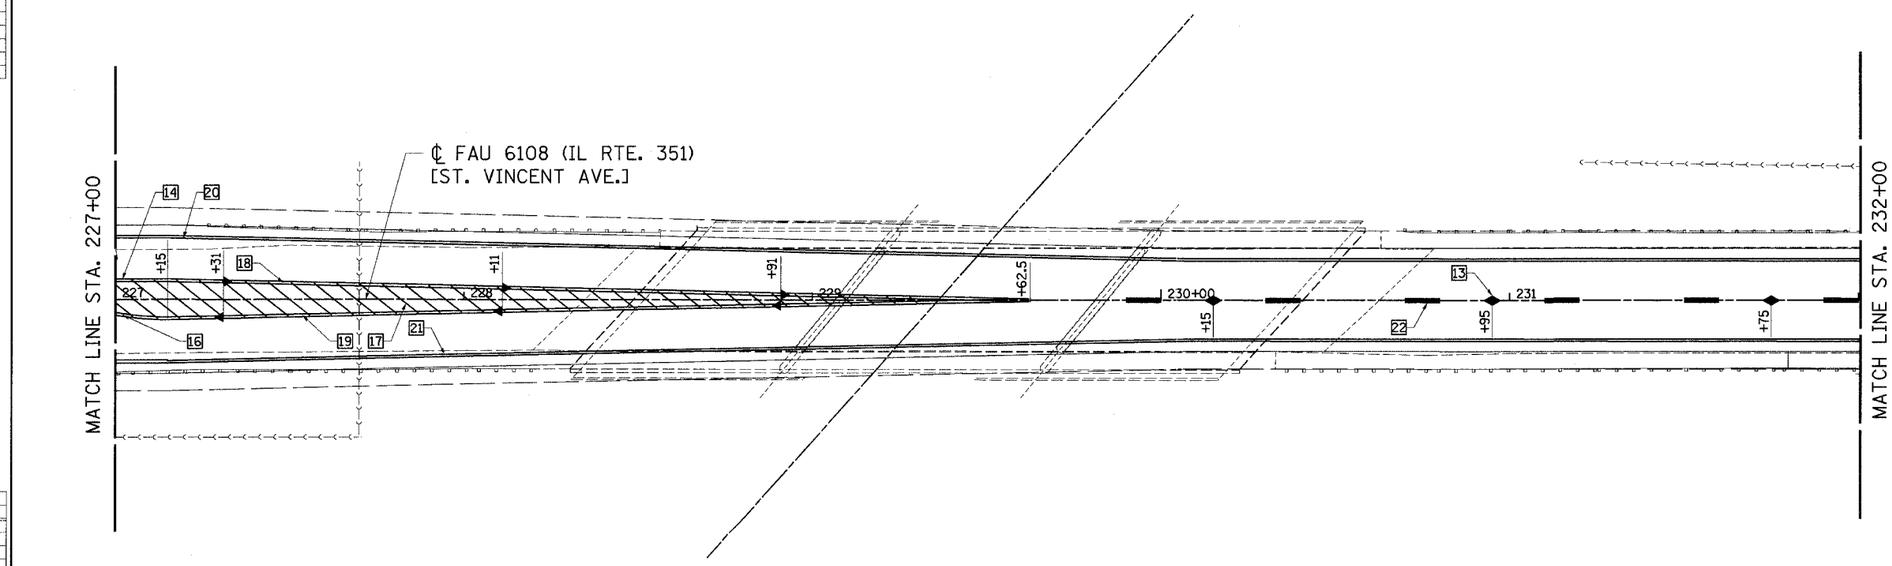

0 20 40
SCALE IN FEET

1 THERMOPLASTIC PAVEMENT MARKING-LINE 4" (DOUBLE YELLOW) 90 FOOT

2 THERMOPLASTIC PAVEMENT MARKING-LINE 12" (YELLOW-DIAGONAL) 252 FOOT

3 THERMOPLASTIC PAVEMENT MARKING-LINE 4" (DOUBLE YELLOW) 90 FOOT

4 THERMOPLASTIC PAVEMENT MARKING-LINE 4" (DOUBLE YELLOW) 660 FOOT

5 THERMOPLASTIC PAVEMENT MARKING-LINE 4" (DOUBLE YELLOW) 288 FOOT

6 THERMOPLASTIC PAVEMENT MARKING-LINE 8" (WHITE-SHORT DASH) 36 FOOT

7 THERMOPLASTIC PAVEMENT MARKING-LINE 8" (WHITE) 187 FOOT

8 THERMOPLASTIC PAVEMENT MARKING-LINE 4" (WHITE) 27 FOOT

9 THERMOPLASTIC PAVEMENT MARKING-LINE 4" (DOUBLE YELLOW) 19 FOOT

10 THERMOPLASTIC PAVEMENT MARKING-LINE 4" (DOUBLE YELLOW) 26 FOOT

11 THERMOPLASTIC PAVEMENT MARKING-LINE 12" (YELLOW-DIAGONAL) 66 FOOT

12 THERMOPLASTIC PAVEMENT MARKING-LINE 24" (WHITE) 33 FOOT

13 RAISED REFLECTIVE PAVEMENT MARKERS 9 EACH (YELLOW)

14 THERMOPLASTIC PAVEMENT MARKING-LINE 4" (DOUBLE YELLOW) 34 FOOT

15 RAISED REFLECTIVE PAVEMENT MARKERS 8 EACH (YELLOW)

16 THERMOPLASTIC PAVEMENT MARKING-LINE 4" (DOUBLE YELLOW) 30 FOOT

17 THERMOPLASTIC PAVEMENT MARKING-LINE 12" (YELLOW-DIAGONAL) 680 FOOT

18 THERMOPLASTIC PAVEMENT MARKING-LINE 4" (DOUBLE YELLOW) 495 FOOT

19 THERMOPLASTIC PAVEMENT MARKING-LINE 4" (DOUBLE YELLOW) 495 FOOT

20 THERMOPLASTIC PAVEMENT MARKING-LINE 4" (WHITE) 500 FOOT

21 THERMOPLASTIC PAVEMENT MARKING-LINE 4" (WHITE) 500 FOOT

22 THERMOPLASTIC PAVEMENT MARKING-LINE 6" (YELLOW-SKIP DASH) 60 FOOT

23 THERMOPLASTIC PAVEMENT MARKING LETTERS AND SYMBOLS 46.8 SQ. FT.

REVISIONS	
NAME	DATE

ILLINOIS DEPARTMENT OF TRANSPORTATION

PAVEMENT STRIPING PLAN

FAU 6108 (IL RTE. 351)
SEC. (70X,71X)RS-1, (71X-VBR)DM
LA SALLE COUNTY

SCALE: VERT.
HORIZ.
DATE 07/13/03

DRAWN BY: MABUS
DESIGNED BY: BOTT
CHECKED BY: COLBROOK

GREENE & BRADFORD, INC.
(OF SPRINGFIELD)
CONSULTING ENGINEERS
200 CONVENTION PLAZA
SUITE 201
SPRINGFIELD, ILLINOIS 62707
PROFESSIONAL DESIGN FIRM NO. 184-000113
PROFESSIONAL & STRUCTURAL ENGINEERING CORPORATION
(217) 753-8814, (217) 753-8237 FAX E MAIL - civil@greenebradford.com

COMPUTER FILE NO.
PM351D_01
PROJECT 01194_B_S
07/13/03-PAM

IDOTPL-20 1"=20' 8/07/00

FAU 6108 (IL. RTE. 351) LA SALLE COUNTY

\part_b\south part\sa01c.dgn 12/2/2004 6:22:14 PM User = greg1