DESIGN		
INT.	DATE	REASON

PLOTS & CHECKS			
INT.	DATE	NO.	REASON

FILE NAME = $FILE$
PLOT SCALE = $plotscale$ DRV = $PLOTTER$
PLOT DATE = $DATE$
PLOT TIME = $TIME$
OPERATOR = $USER$

CHECKS		
INT.	DATE	REASON

F.A.U. RTE.	SECTION	COUNTY	TOTAL SHEETS	SHEET NO.
6108	***	LA SALLE	679	249
STA. 242+00		TO STA. 252+00		
FED. ROAD DIST. NO.	ILLINOIS	FED. AID PROJECT		

*** (70X,71X)RS-1, (71X-VBR)DM
CONTRACT NO. 66225

0 20 40
SCALE IN FEET

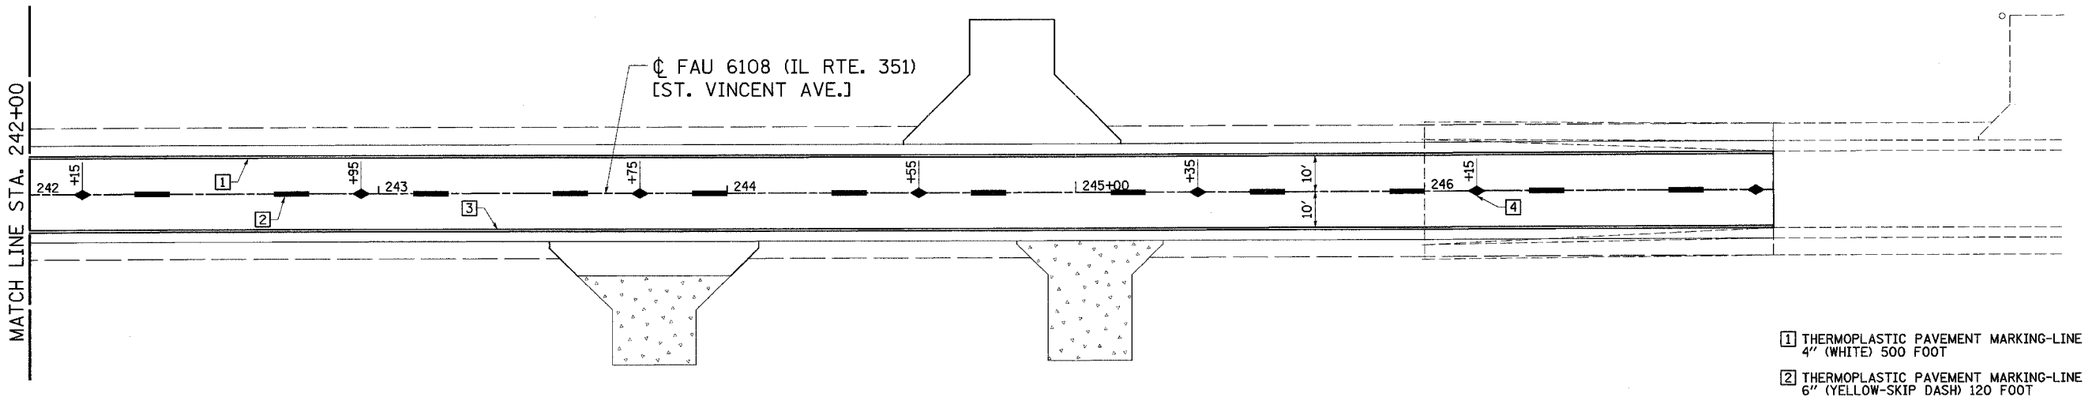

1 THERMOPLASTIC PAVEMENT MARKING-LINE 4" (WHITE) 500 FOOT

2 THERMOPLASTIC PAVEMENT MARKING-LINE 6" (YELLOW-SKIP DASH) 120 FOOT

3 THERMOPLASTIC PAVEMENT MARKING-LINE 4" (WHITE) 500 FOOT

4 RAISED REFLECTIVE PAVEMENT MARKERS 7 EACH (YELLOW)

0 20 40
SCALE IN FEET

REVISIONS	
NAME	DATE

ILLINOIS DEPARTMENT OF TRANSPORTATION

PAVEMENT STRIPING PLAN

FAU 6108 (IL RTE. 351)
SEC. (70X,71X)RS-1, (71X-VBR)DM
LA SALLE COUNTY

SCALE: VERT.
HORIZ.
DATE 07/13/03

DRAWN BY: MABUS
DESIGNED BY: BOTT
CHECKED BY: COLBROOK

GREENE & BRADFORD, INC.
OF SPRINGFIELD
CONSULTING ENGINEERS
3024 SOUTH FIFTEENTH STREET
SPRINGFIELD, ILLINOIS 62703
PROFESSIONAL DESIGN SERVICES FOR HIGHWAY PROJECTS
FOR FEDERAL, STATE, AND LOCAL GOVERNMENTAL AGENCIES
(217) 753-8264 (217) 753-8277 (FAX) e-mail: mailbox@greene-bradford.com

COMPUTER FILE NO.
PM351D_03

PROJECT 01194.B_S
07/13/03-PAM

IDOTPL-20 1"=20' 8/07/00

FAU 6108 (IL. RTE. 351) LA SALLE COUNTY

\part_b\out\ part\pm351d.dgn 12/2/2004 6:23:14 PM User = greg1