DESIGN		
INT.	DATE	REASON

PLOTS & CHECKS			
INT.	DATE	NO.	REASON

FILE NAME = $FILE$
PLOT SCALE = $phtscale$ DRV = $PLOTTER$
PLOT DATE = $DATE$
PLOT TIME = $TIME$
OPERATOR = $USER$

CHECKS		
INT.	DATE	REASON

F.A.U. RTE.	SECTION	COUNTY	TOTAL SHEETS	SHEET NO.
6108	***	LASALLE	679	250
STA. 45+58		TO STA. 50+00		
FED. ROAD DIST. NO.		ILLINOIS	FED. AID PROJECT	

*** (70X,71X)RS-1, (71X-VBR)DM
CONTRACT NO. 66225

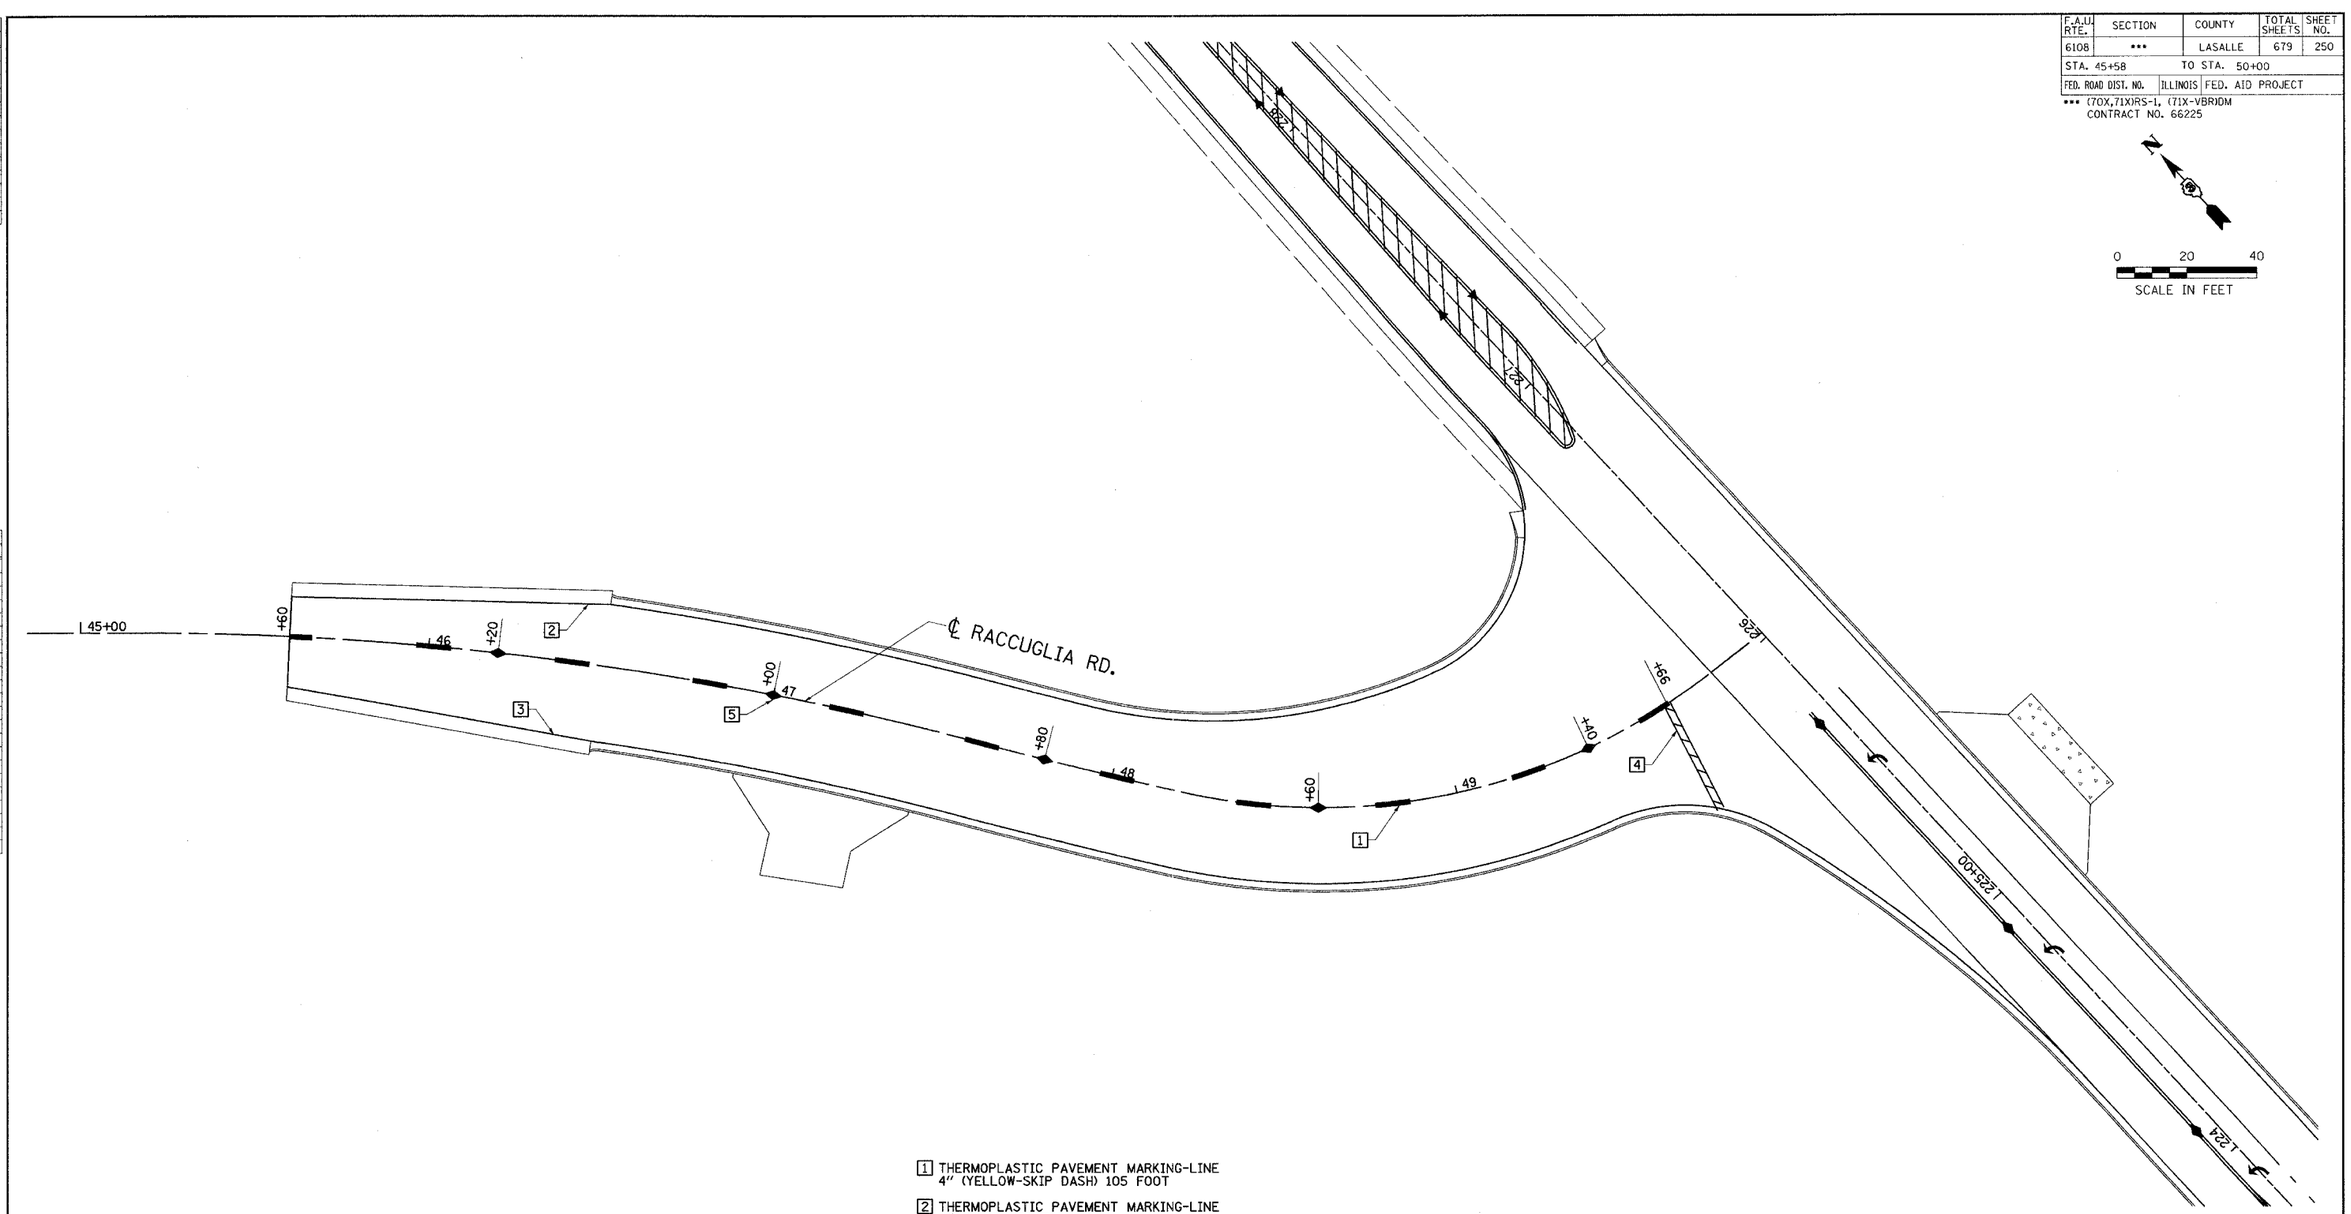

1 THERMOPLASTIC PAVEMENT MARKING-LINE 4" (YELLOW-SKIP DASH) 105 FOOT

2 THERMOPLASTIC PAVEMENT MARKING-LINE 4" (WHITE) 89 FOOT

3 THERMOPLASTIC PAVEMENT MARKING-LINE 4" (WHITE) 89 FOOT

4 THERMOPLASTIC PAVEMENT MARKING-LINE 24" (WHITE) 34 FOOT

5 RAISED REFLECTIVE PAVEMENT MARKING - 5 EACH (YELLOW)

REVISIONS	
NAME	DATE

ILLINOIS DEPARTMENT OF TRANSPORTATION

PAVEMENT STRIPING PLAN

FAU 6108 (IL RTE. 351)
SEC. (70X,71X)RS-1, (71X-VBR)DM
LA SALLE COUNTY

SCALE: VERT.
HORIZ.
DATE 07/13/03

DRAWN BY: MABUS
DESIGNED BY: BOTT
CHECKED BY: COLBROOK

GREENE & BRADFORD, INC.
(OF SPRINGFIELD)
CONSULTING ENGINEERS
SPRINGFIELD, ILLINOIS 62707
PROFESSIONAL DESIGN FIRM #0.184.000273
FOR CERTIFICATE OF AUTHORIZATION
(217) 793-6644, (217) 793-5267 (FAX), e-mail: gbmail@gbengineers.com

COMPUTER FILE NO.
PM351F_01

PROJECT 01194.B_S
07/13/03-PAM

IDOTPL-20 1"=20' 8/07/00

FAU 6108 (IL. RTE. 351) LA SALLE COUNTY