F.A.U. RTE.	SECTION	COUNTY	TOTAL SHEETS	SHEET NO.
6108	****	LASALLE	679	259
STA. ———	TO STA. ———			
FED. ROAD DIST. NO.	ILLINOIS	FED. AID PROJECT		

**** (70X, 71X)RS-1, (71X-VBR)DM

CONTRACT NO. 66225

DESIGN

INT.	DATE	REASON

PLOTS & CHECKS

INT.	DATE	NO.	REASON

FILE NAME = $FILE$
PLOT SCALE = $pltscale$ DRY = $PLOTTER$
PLOT DATE = $DATE$
PLOT TIME = $TIME$
OPERATOR = $USER$

PROFILE	SURVEYED	BY	DATE
	DESIGNED		
NOTE BOOK	CALCS CHECKED		
NO.	BAR NOTES PAY ITEMS NOTATNS CKD		

CHECKS

INT.	DATE	REASON

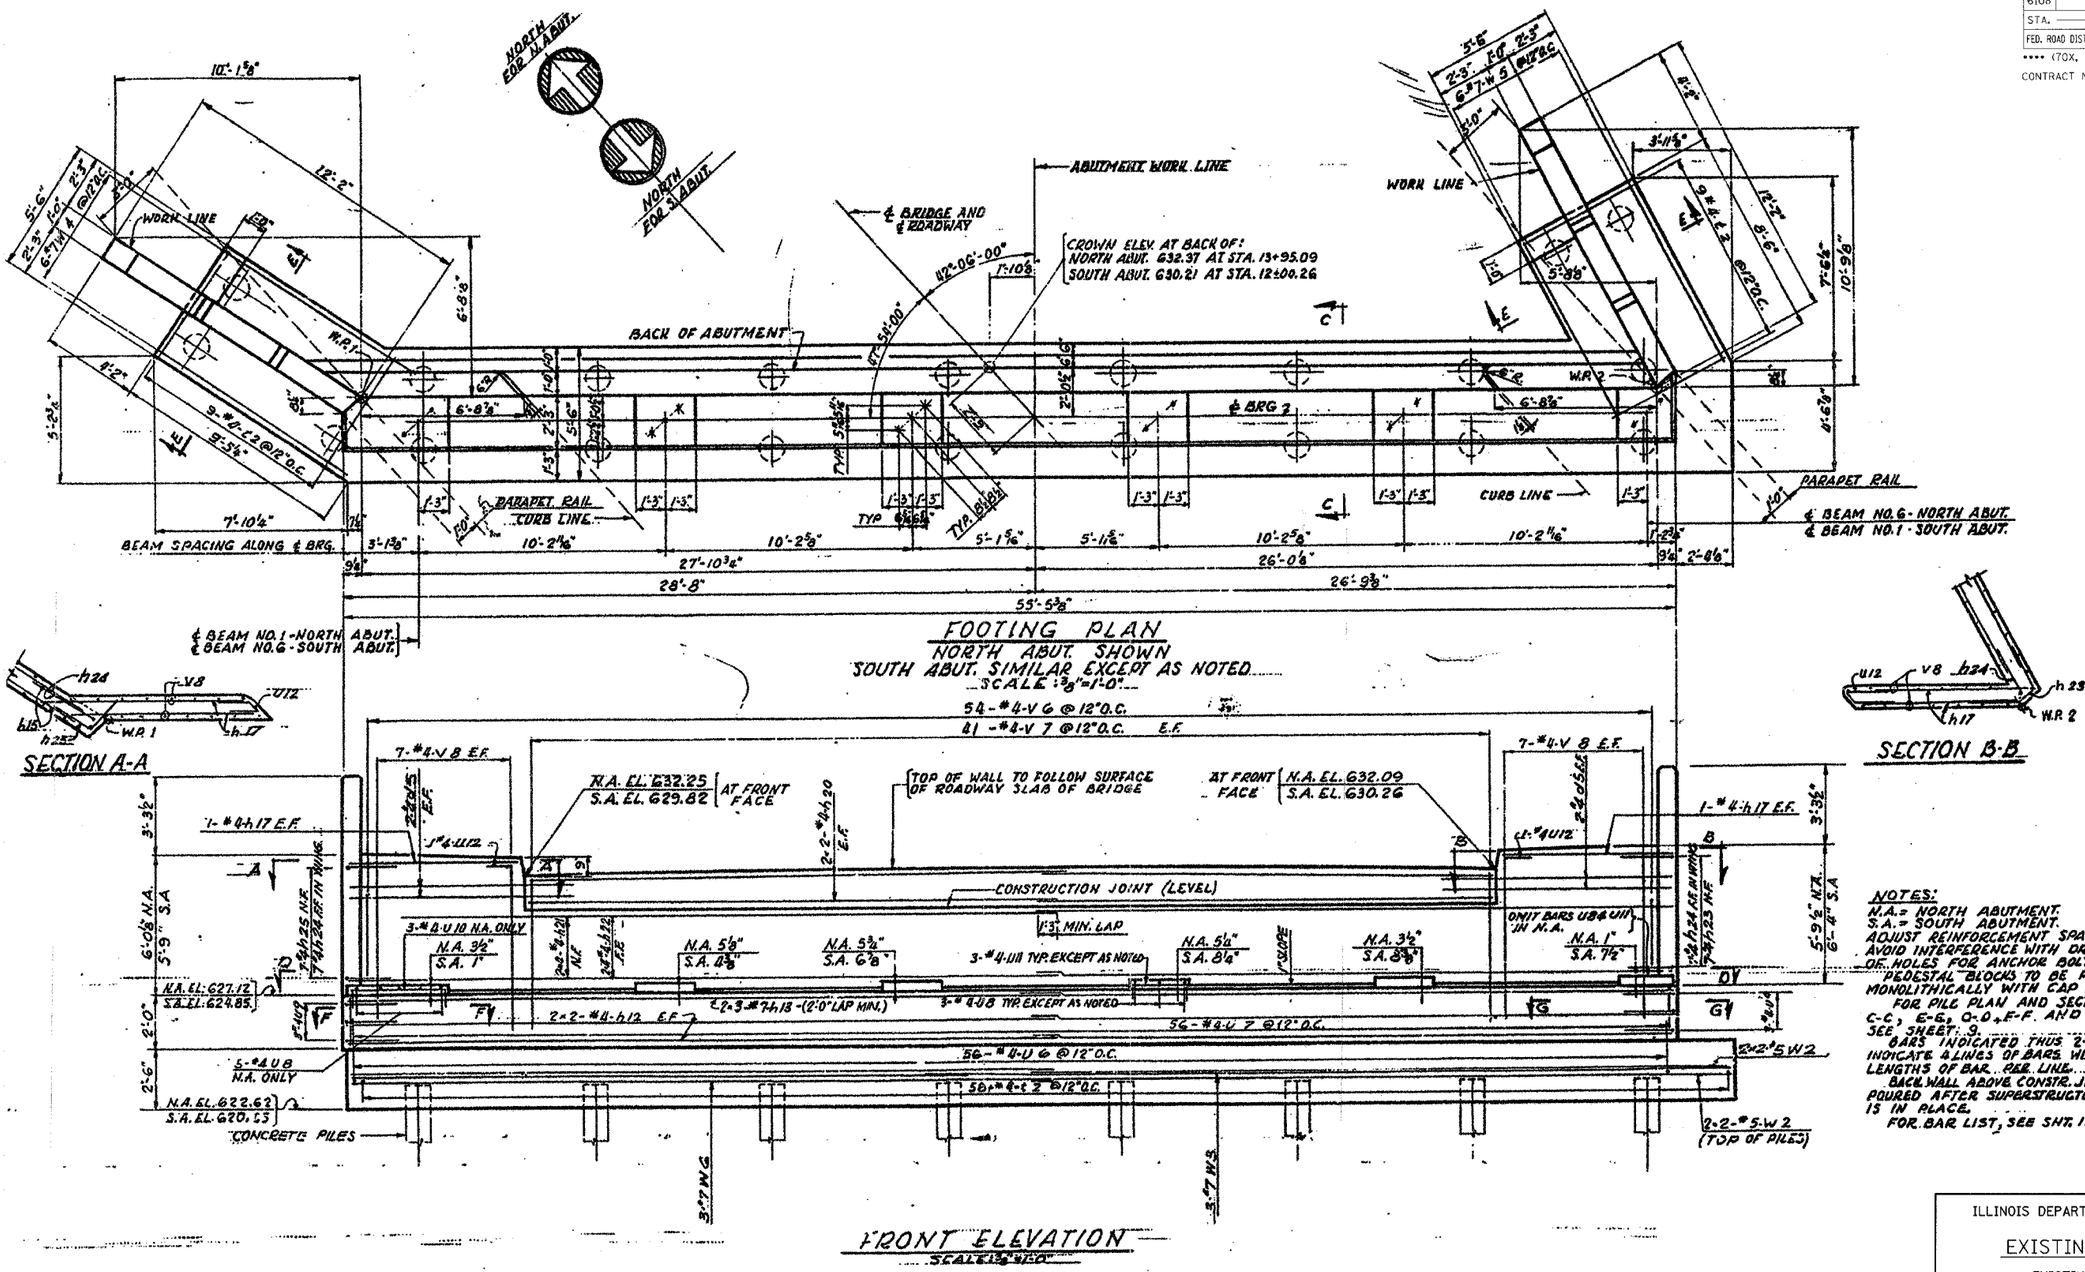

ILLINOIS DEPARTMENT OF TRANSPORTATION

EXISTING BRIDGE PLANS

EXISTING (SN 050-0025)

REVISIONS NAME	DATE

SCALE: VERT.
HORIZ.
DATE: 01/03/03

DRAWN BY: JETT
DESIGNED BY: KUNTZMAN
CHECKED BY: COLBROOK

GREENE & BRADFORD, INC. OF SPRINGFIELD
CONSULTING ENGINEERS
3004 CONSTITUTION DRIVE
SPRINGFIELD, ILLINOIS 62707
PROFESSIONAL DESIGN FIRM 184.001278
(217) 793-8914, (800) 733-6217 (IL.) • cadd@gbengineering.com for Outlook

COMPUTER FILE NO. EX BRIDGE-5

PROJECT 01194.B.S 10/30/03-JLJ