DESIGN		
INT.	DATE	REASON

PLOTS & CHECKS			
INT.	DATE	NO.	REASON

CHECKS		
INT.	DATE	REASON

F.A.U. RTE.	SECTION	COUNTY	TOTAL SHEETS	SHEET NO.
6108	***	LA SALLE	679	268
STA.		TO STA.		
FED. ROAD DIST. NO.	ILLINOIS	FED. AID PROJECT		

*** (70X,71X)RS-1, (71X-VBR)DM
CONTRACT NO. 66225

N

0 1 2
SCALE IN FEET

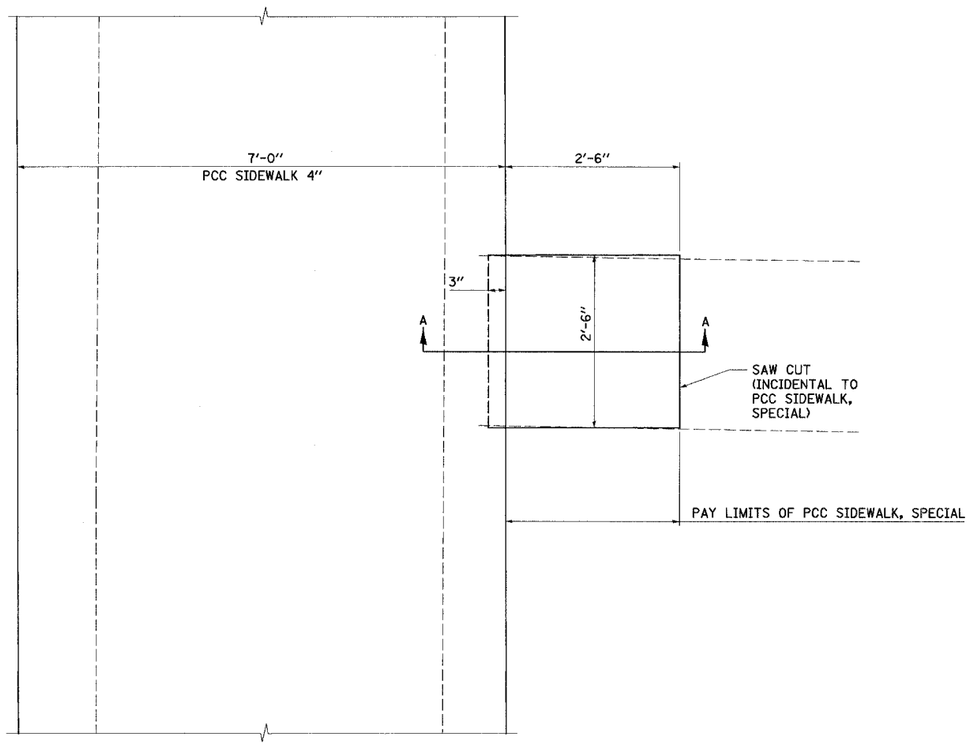

PLAN VIEW

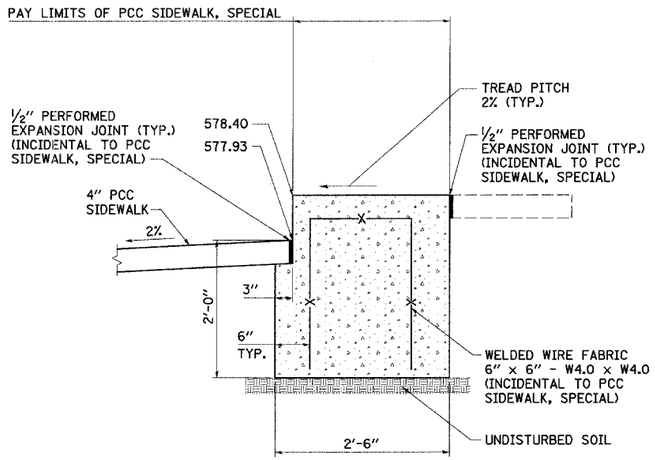

SECTION A-A

BILL OF MATERIALS		
ITEM	QUANTITY	UNIT
PCC SIDEWALK, SPECIAL	7.0	SQ. FT.

NOTE: ALL EXPOSED EDGE SHALL HAVE A 3/4" CHAMFER.

REVISIONS	
NAME	DATE

ILLINOIS DEPARTMENT OF TRANSPORTATION

PCC SIDEWALK SPECIAL DETAIL
RT. STA. 139+03.50

FAU 6108 (IL RTE. 351)
SEC. (70X,71X)RS-1, (71X-VBR)DM
LA SALLE COUNTY

SCALE: VERT.
HORIZ.
DATE 03/29/02-MMS

DRAWN BY: MABUS
DESIGNED BY: KUNTZMAN
CHECKED BY: COLBROOK

GREENE & BRADFORD, INC.
OF SPRINGFIELD
CIVIL/SITE ENGINEERS
SURVEYING/LAND DEVELOPMENT CONSULTANTS
SPRINGFIELD, ILLINOIS 62707
PROFESSIONAL DESIGN FIRM NO. 184-000219
(217) 793-3884, (217) 793-3237 (FAX), e-mail: greene-bradford@sbcglobal.net

COMPUTER FILE NO.
STEPDETAIL-01

PROJECT 01194.B_S
09/29/04-MML

IDOTPL-1 1"=1' 8/07/00

\\Mount part\stepdetail.dgn 12/7/2004 8:30:54 PM User = gregg