DESIGN		
INT.	DATE	REASON

PLOTS & CHECKS			
INT.	DATE	NO.	REASON

CHECKS		
INT.	DATE	REASON

F.A.U. RTE.	SECTION	COUNTY	TOTAL SHEETS	SHEET NO.
6108	***	LA SALLE	679	269
STA.		TO STA.		
FED. ROAD DIST. NO.	ILLINOIS	FED. AID PROJECT		

*** (70X,71X)RS-1, (71X-VBR)DM
CONTRACT NO. 66225

N

0 1 2
SCALE IN FEET

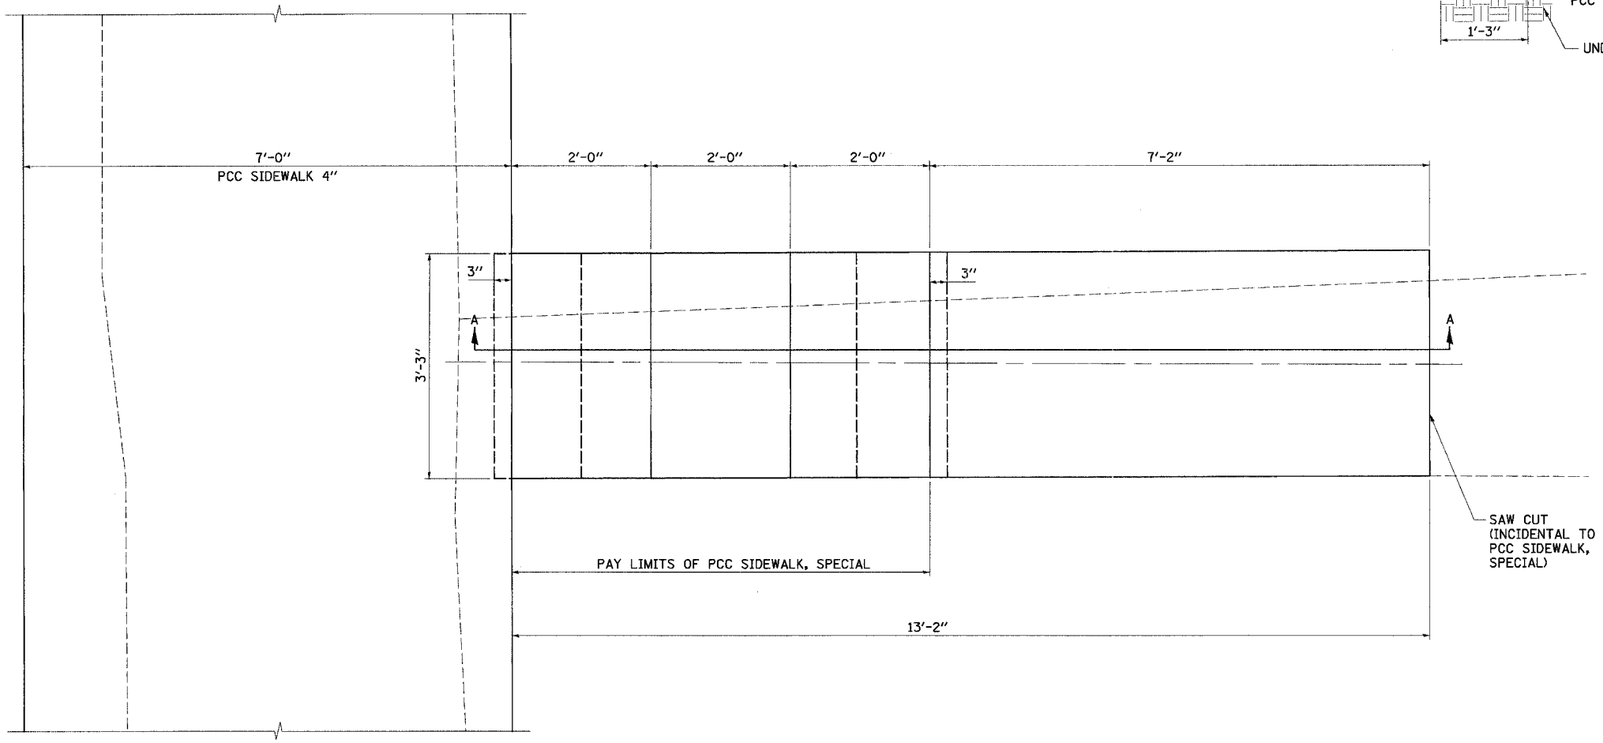

PLAN VIEW

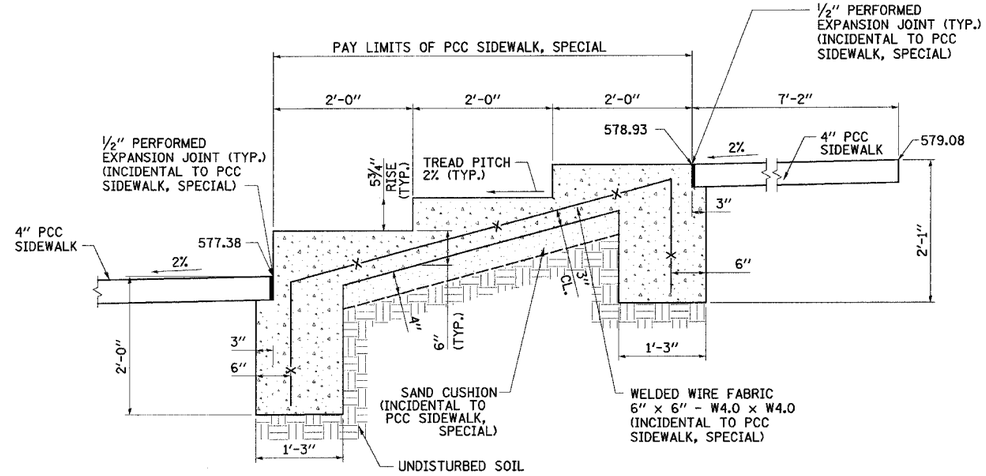

SECTION A-A

BILL OF MATERIALS		
ITEM	QUANTITY	UNIT
PCC SIDEWALK, SPECIAL	19.5	SQ. FT.

NOTE: ALL EXPOSED EDGE SHALL HAVE A 3/4" CHAMFER.

REVISIONS	
NAME	DATE

ILLINOIS DEPARTMENT OF TRANSPORTATION

PCC SIDEWALK SPECIAL DETAIL
RT. STA. 139+57

FAU 6108 (IL RTE. 351)
SEC. (70X,71X)RS-1, (71X-VBR)DM
LA SALLE COUNTY

SCALE: VERT.
HORIZ.
DATE 03/29/02-MMS

DRAWN BY: MABUS
DESIGNED BY: KUNTZMAN
CHECKED BY: COLBROOK

GREENE & BRADFORD, INC.
OF SPRINGFIELD
CIVIL/ENVIRONMENTAL ENGINEERS
SOCIO-ECONOMIC STUDIES
SPRINGFIELD, ILLINOIS 62707
PROFESSIONAL & STRUCTURAL ENGINEERING CORPORATE
(217) 793-2814, (217) 793-5027 (FAX) E-MAIL - GBSPRINGFIELD@GBTEAM.COM

COMPUTER FILE NO.
STEPDETAIL-02

PROJECT 01194.B.S
03/29/04-MML

IDOTPL-1 1"=1' 8/07/00

FAU 6108 (IL. RTE. 351) LASALLE COUNTY

\south part\steapdetail.dgn 12/2/2004 6:30:54 PM User = gfred