| DESIGN | | |
|---|---|---|
| INT. | DATE | REASON |
| | | |

| PLOTS & CHECKS | | | |
|---|---|---|---|
| INT. | DATE | NO. | REASON |
| | | | |

| CHECKS | | |
|---|---|---|
| INT. | DATE | REASON |
| | | |

| F.A.U. RTE. | SECTION | COUNTY | TOTAL SHEETS | SHEET NO. |
|---|---|---|---|---|
| 6108 | *** | LA SALLE | 679 | 271 |
| STA. | | TO STA. | | |
| FED. ROAD DIST. NO. | ILLINOIS | FED. AID PROJECT | | |

*** (70X,71X)RS-1, (71X-VBR)DM
CONTRACT NO. 66225

N

0 1 2
SCALE IN FEET

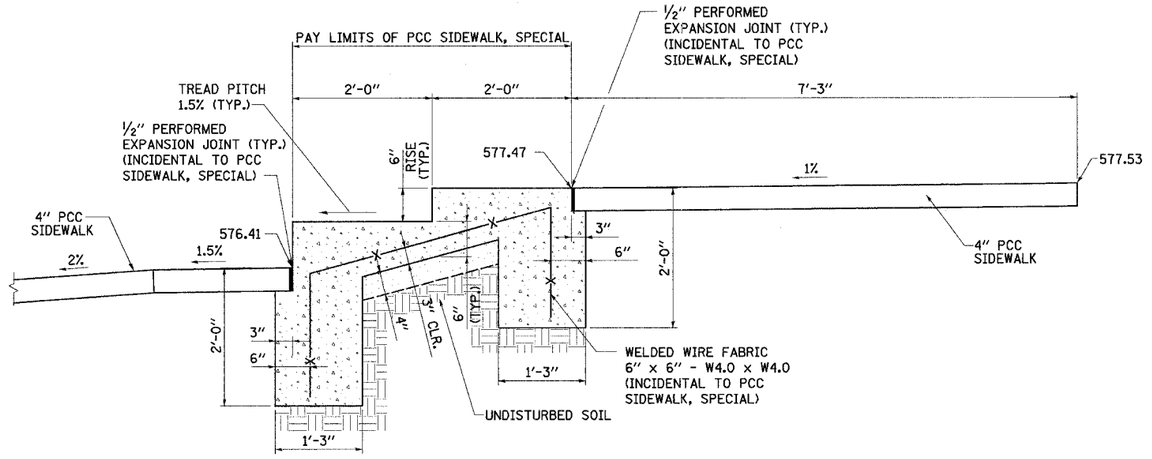


SECTION A-A

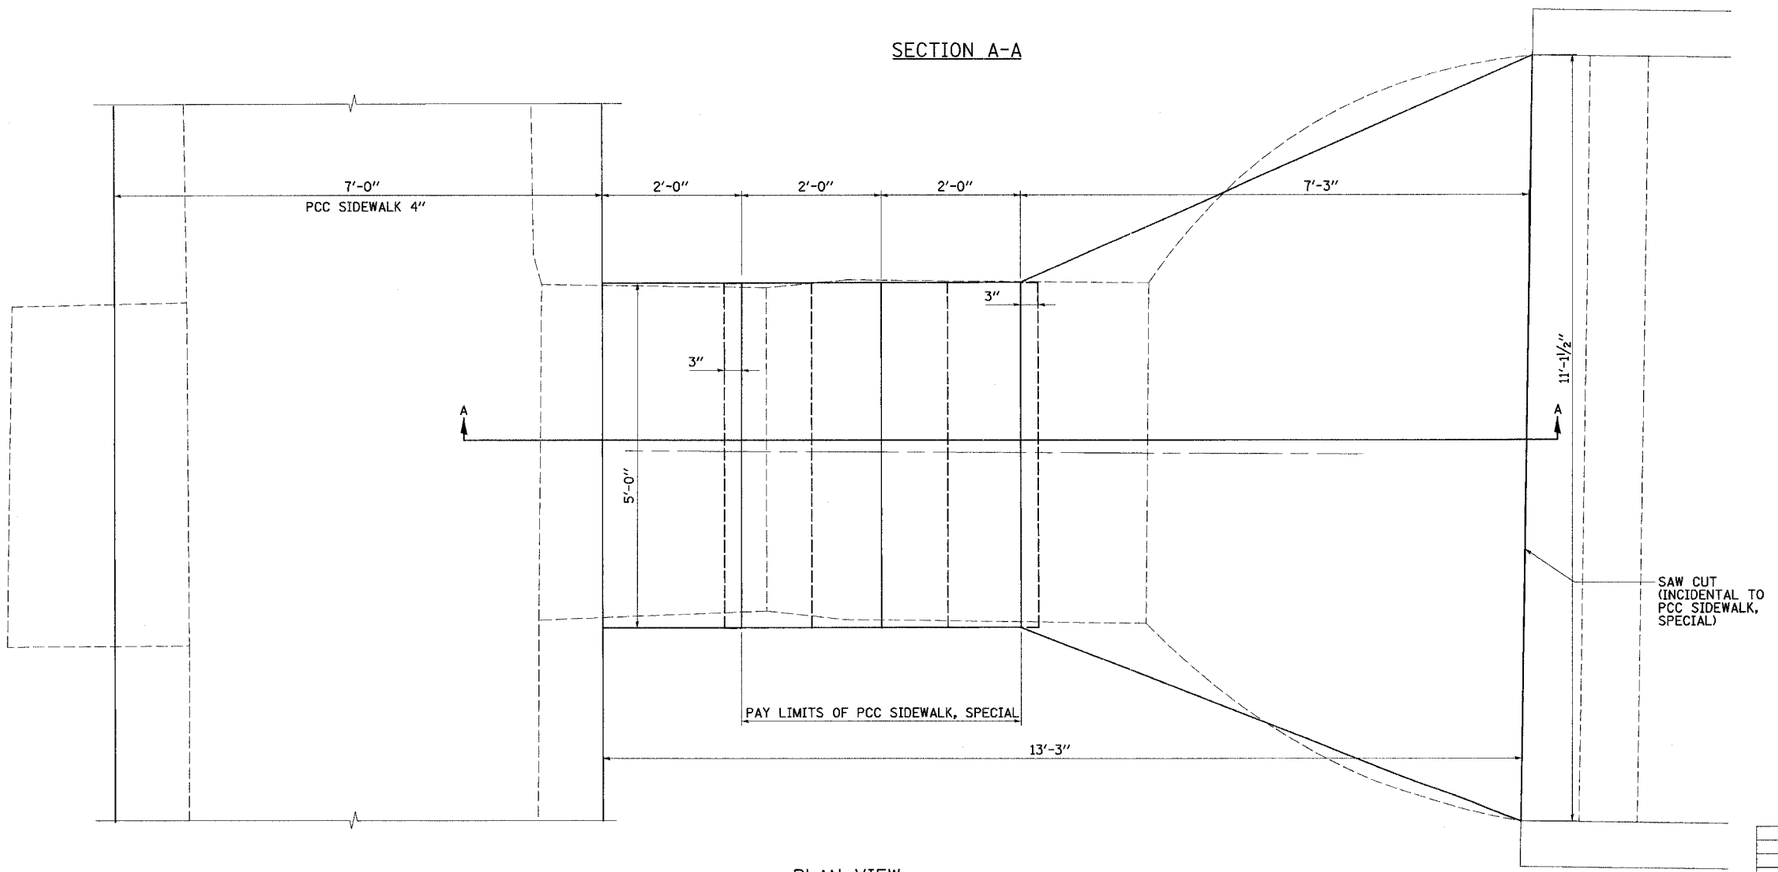


PLAN VIEW

| BILL OF MATERIALS | | |
|---|---|---|
| ITEM | QUANTITY | UNIT |
| PCC SIDEWALK, SPECIAL | 20.0 | SQ. FT. |
| | | |
| | | |
| | | |
| | | |
| | | |

NOTE: ALL EXPOSED EDGE SHALL HAVE A ¾" CHAMFER.

| REVISIONS | |
|---|---|
| NAME | DATE |
| | |
| | |
| | |
| | |
| | |
| | |

ILLINOIS DEPARTMENT OF TRANSPORTATION

PCC SIDEWALK SPECIAL DETAIL
RT. STA. 140+69.38

FAU 6108 (IL RTE. 351)
SEC. (70X,71X)RS-1, (71X-VBR)DM
LA SALLE COUNTY

SCALE: VERT.
HORIZ.
DATE 03/29/02-MMS

DRAWN BY: MABUS
DESIGNED BY: KUNTZMAN
CHECKED BY: COLBROOK

GREENE & BRADFORD, INC. OF SPRINGFIELD
CONSULTING ENGINEERS
2ND CONSTITUTION PLAZA
SPRINGFIELD, ILLINOIS 62707
PROFESSIONAL DESIGN FIRM NO. 184-000172
PROFESSIONAL & STRUCTURAL ENGINEERING CORPORATION
(217) 793-3843, (217) 793-3847 (FAX) E-MAIL: GBSPRINGFIELD@GBENGINEERING.COM

COMPUTER FILE NO. STEPDETAIL.04
PROJECT 01194.B.S
09/29/04-MML

IDOTPL-1 1"=1' 8/07/00

FAU 6108 (IL. RTE. 351) LASALLE COUNTY

.\Route part\stepdetail.dgn 12/2/2004 6:31:54 PM User - gregj