F.A.U. RTE.	SECTION	COUNTY	TOTAL SHEETS	SHEET NO.
6108	***	LA SALLE	679	275
STA.		TO STA.		
FED. ROAD DIST. NO.	ILLINOIS	FED. AID PROJECT		

*** (70X,71X)RS-1, (71X-VBR)DM
CONTRACT NO. 66225

DESIGN		
INT.	DATE	REASON

PLOTS & CHECKS			
INT.	DATE	NO.	REASON

CHECKS		
INT.	DATE	REASON

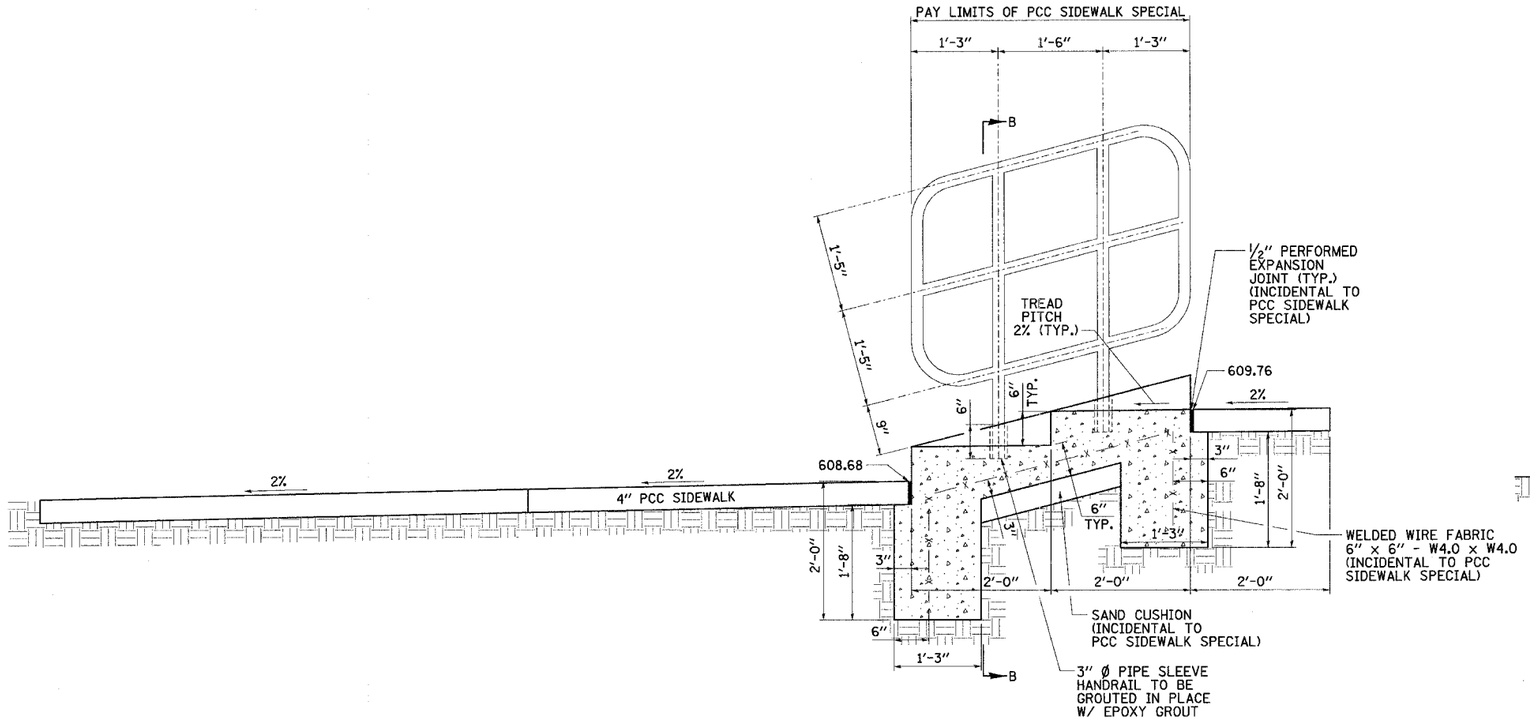

SECTION A-A

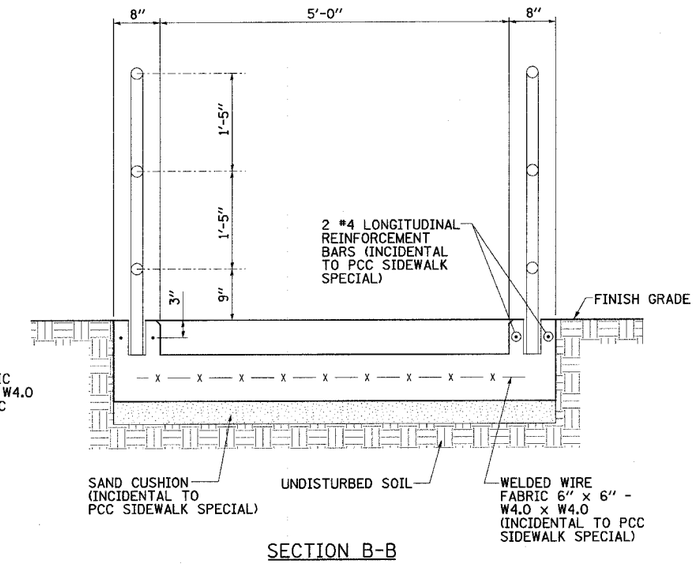

SECTION B-B

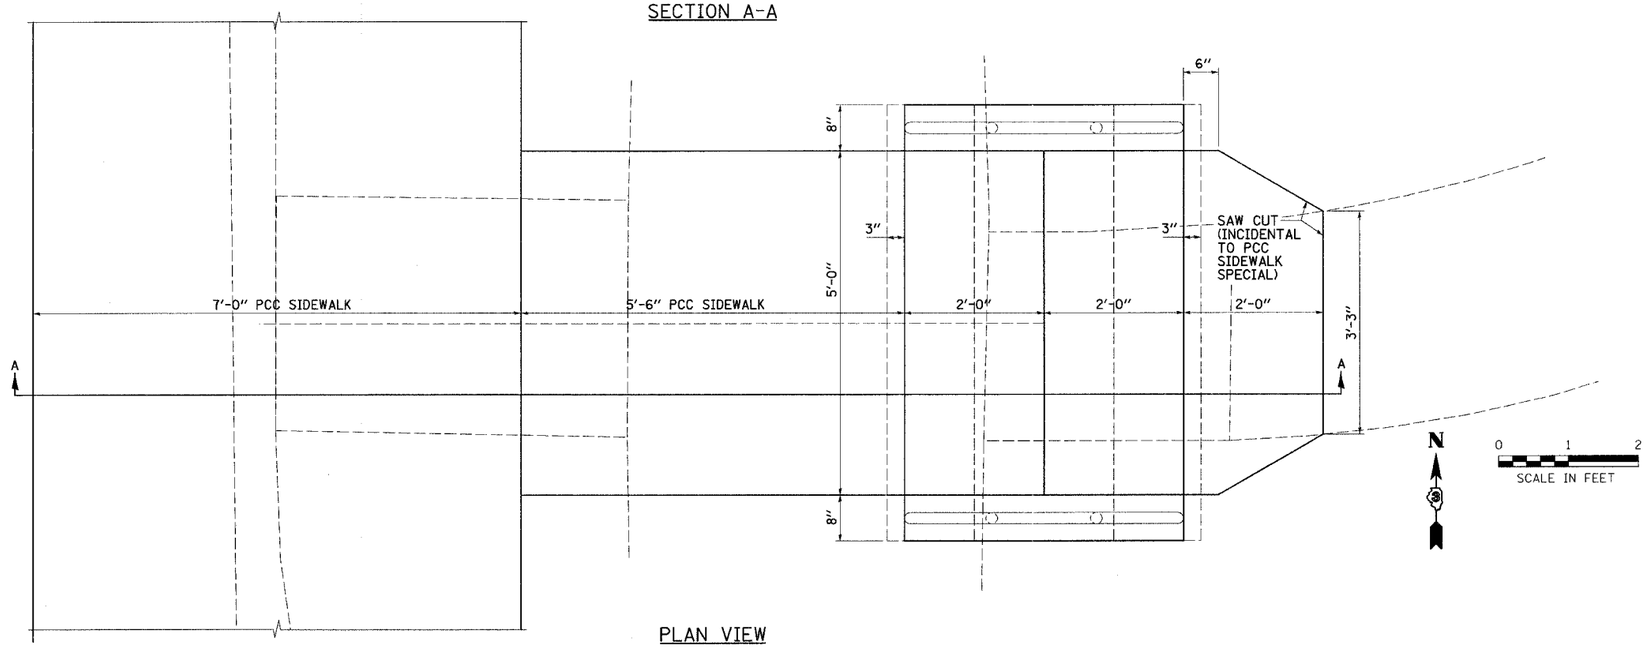

PLAN VIEW

BILL OF MATERIALS		
ITEM	QUANTITY	UNIT
PCC SIDEWALK SPECIAL	25.3	SQ. FT
PIPE HANDRAIL, SPECIAL	49.8	FOOT

NOTE: ALL EXPOSED EDGES SHALL HAVE A 3/4" CHAMFER.

REVISIONS	
NAME	DATE

ILLINOIS DEPARTMENT OF TRANSPORTATION

PCC SIDEWALK SPECIAL DETAIL
RT. STA. 170+89.78

FAU 6108 (IL RTE. 351)
SEC. (70X,71X)RS-1, (71X-VBR)DM
LA SALLE COUNTY

SCALE: VERT. HORIZ.
DATE: 9/23/04
DRAWN BY: LANDREY
DESIGNED BY: BOTT
CHECKED BY: COLBROOK

GREENE & BRADFORD, INC.
OF SPRINGFIELD
CONSULTING ENGINEERS
SANGAMON TRUTH BANK
SPRINGFIELD, ILLINOIS 62703
PROFESSIONAL DESIGN FIRM NO. 184-000173
PROFESSIONAL & STRUCTURAL ENGINEERING CORPORATION
(217) 793-8841, (217) 793-8327 (F), E-MAIL - cadbgr.sanmarcbradford.com

COMPUTER FILE NO. STEPDETAIL-08
PROJECT 01194_B_S
09/24/04-MML

IDOTPL-1 1"=1' 8/07/00