DESIGN		
INT.	DATE	REASON

PLOTS & CHECKS			
INT.	DATE	NO.	REASON

FILE NAME = $FILE$
PLOT SCALE = $plotscale$ DRV = $PLOTTER$
PLOT DATE = $DATE$
PLOT TIME = $TIME$
OPERATOR = $USER$

CHECKS		
INT.	DATE	REASON

F.A.U. RTE.	SECTION	COUNTY	TOTAL SHEETS	SHEET NO.
6108	•••	LA SALLE	679	286
STA. 149+00		TO STA. 154+00		
FED. ROAD DIST. NO.	ILLINOIS	FED. AID PROJECT		

••• (70X,71X)RS-1, (71X-VBR)DM
CONTRACT NO. 66225

0 20 40
SCALE IN FEET

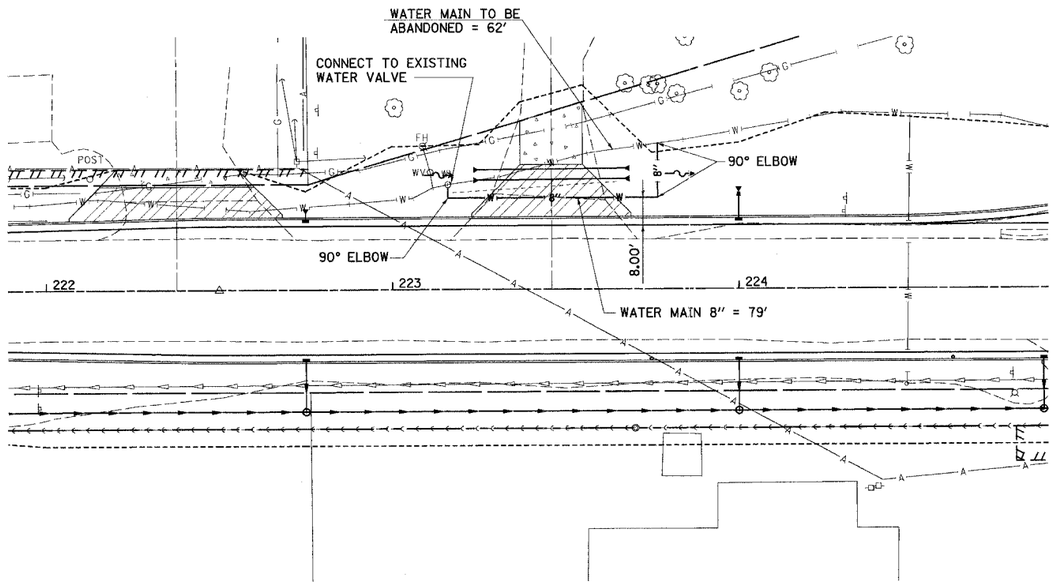

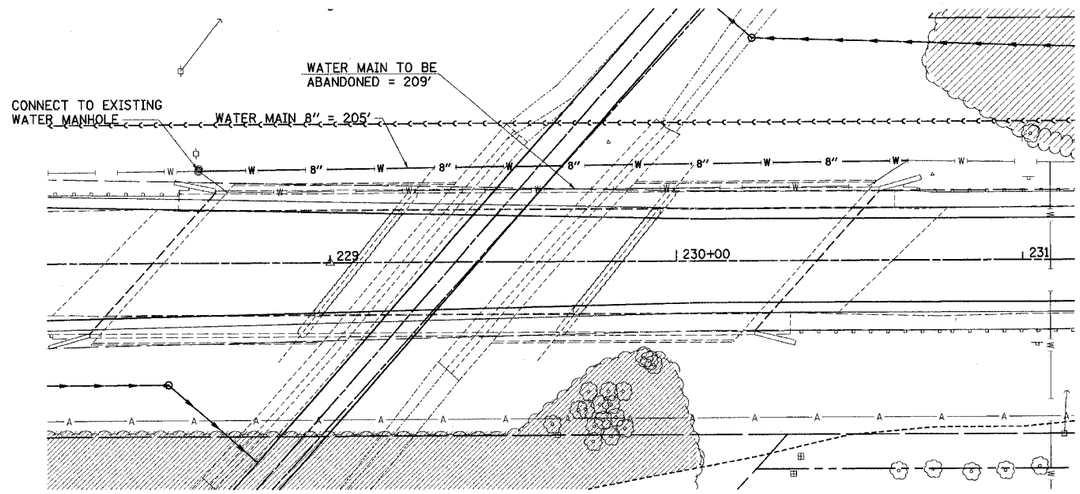

REVISIONS	
NAME	DATE

ILLINOIS DEPARTMENT OF TRANSPORTATION

WATER MAIN DETAILS

FAU 6108 (IL. RTE. 351)
SECTION (70X, 71X)RS-1, (71X-VBR)DM
LASALLE COUNTY

SCALE: VERT.
HORIZ.
DATE: 06/30/03

DRAWN BY: MABUS
DESIGNED BY: BOTT
CHECKED BY: COLBROOK

GREENE & BRADFORD, INC. OF SPRINGFIELD
COMPUTER FILE NO. WM DET-03
PROJECT: 01194.B_S
04/05/04-RPB

IDOTPL-20 1"=20' 8/07/00

DRAINAGE & UTILITIES FAU RTE. 6108 (IL RTE. 351) LASALLE CO.

..\part_1\cour_sheet\we 1st.dgn 12/3/2004 6:36:54 PM User = prcgi