DESIGN		
INT.	DATE	REASON

DATE	BY	
		SURVEYED
		PLOTTED
		TEMPLATE
		AREAS
		AREAS CHECKED
FINAL SURVEY	NOTE BOOK	
	NO.	

PLOTS & CHECKS			
INT.	DATE	NO.	REASON

DATE	BY	
		SURVEYED
		PLOTTED
		TEMPLATE
		AREAS
		AREAS CHECKED
ORIGINAL SURVEY	NOTE BOOK	
	NO.	

CHECKS		
INT.	DATE	REASON

F. A. U. RTE.	SECTION	COUNTY	TOTAL SHEETS	SHEET NO.
6108	***	LA SALLE	679	314
STA. 138+83.63		TO STA. 138+36.07		
FED. ROAD DIST. NO.	ILLINOIS	FED. AID PROJECT		

*** (70X,71X)RS-1, (71X-VBR)DM
CONTRACT NO. 66225

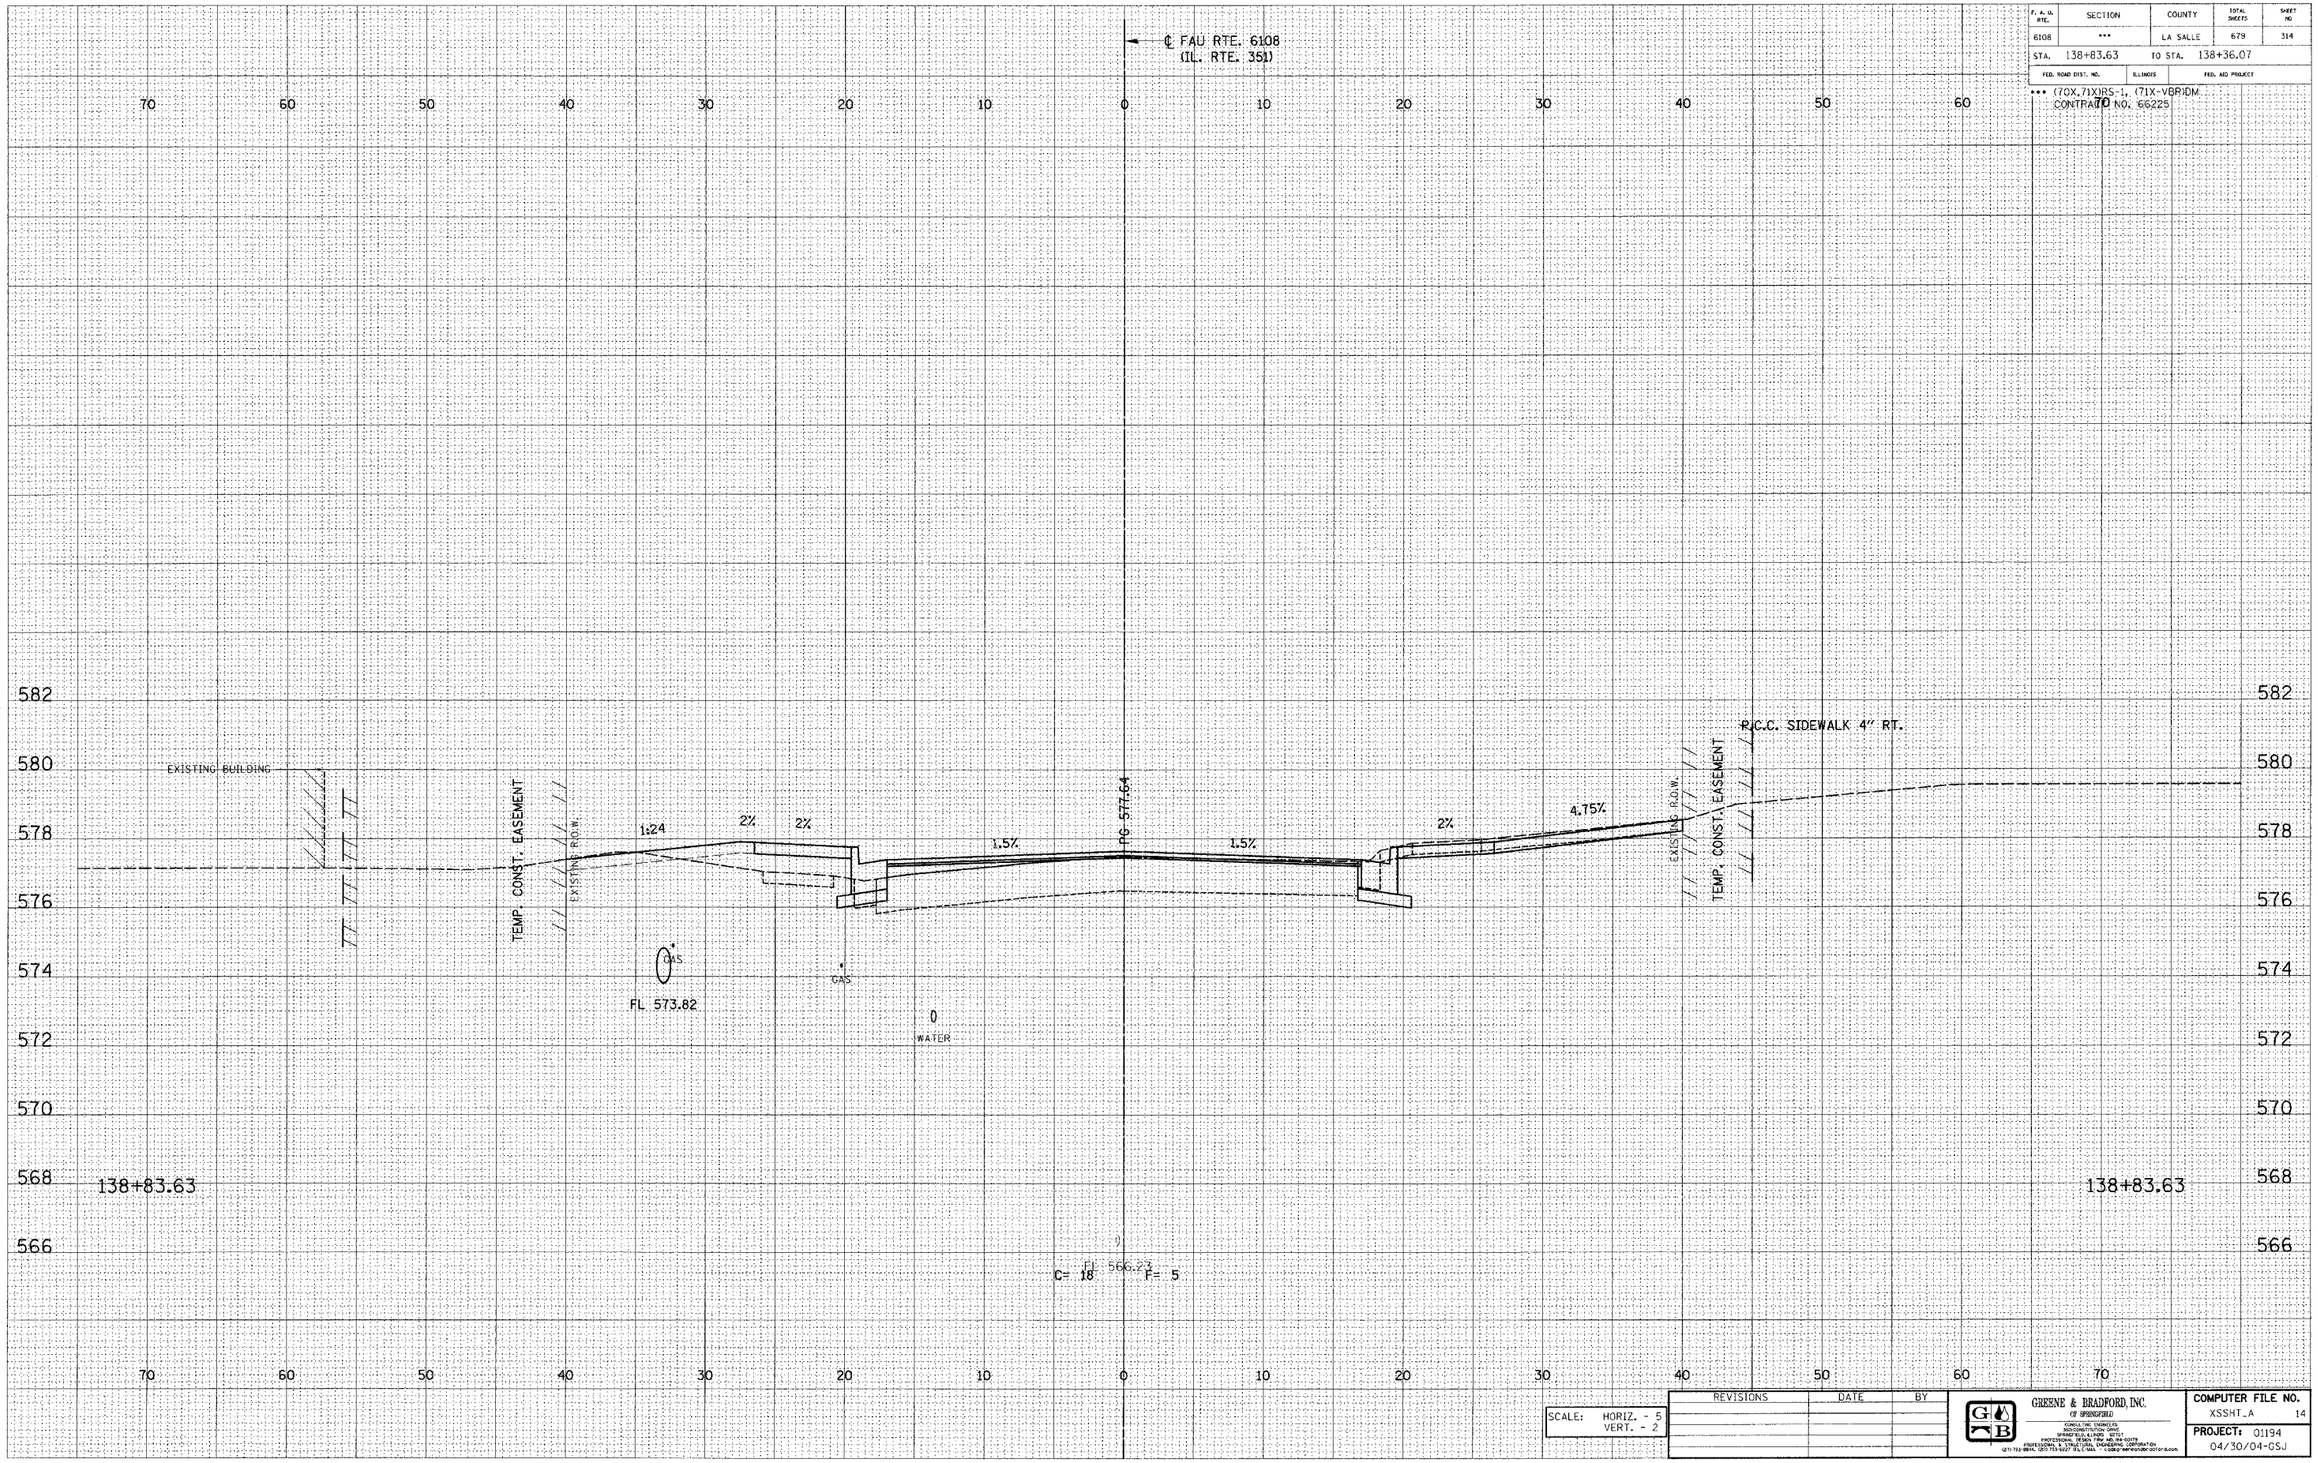

SCALE: HORIZ. - 5
VERT. - 2

REVISIONS	DATE	BY

GREENE & BRADFORD, INC.
OF SPRINGFIELD
CONSULTING ENGINEERS
RECONSTITUTION DRIVE
SPRINGFIELD, ILLINOIS 62711
PROFESSIONAL DESIGN FIRM 184.004378
PROFESSIONAL & STRUCTURAL ENGINEERING CORPORATION
(217) 753-8894, (217) 753-9237 (FAX) MAIL - GBSPRINGFIELD@GBSPRINGFIELD.COM

COMPUTER FILE NO.
XSSHT_A 14
PROJECT: 01194
04/30/04-GSJ

E-XSEC 1:1 8/25/98

FAU RTE. 6108 (IL. RTE. 351) LA SALLE CO.

C:\projects\01194\xssht\01194_xssht_A.dgn 12/2/2004 7:55:45 PM User = gsj