DESIGN		
INT.	DATE	REASON

FINAL SURVEY	SURVEYED	BY	DATE
NOTE BOOK	PLOTTED		
NO.	TEMPLATE		
	AREAS		
	AREAS CHECKED		

PLOTS & CHECKS			
INT.	DATE	NO.	REASON

ORIGINAL SURVEY	SURVEYED	BY	DATE
NOTE BOOK	PLOTTED		
NO.	TEMPLATE		
	AREAS		
	AREAS CHECKED		

CHECKS		
INT.	DATE	REASON

F. A. U. RTE.	SECTION	COUNTY	TOTAL SHEETS	SHEET NO
6108	***	LA SALLE	679	328
STA. 141+00.00	TO STA. 141+25.00			
FED. ROAD DIST. NO.	ILLINOIS	FED. AID PROJECT		

*** (70X,71X)RS-1, (71X-VBR)DM
CONTRACT NO. 66225

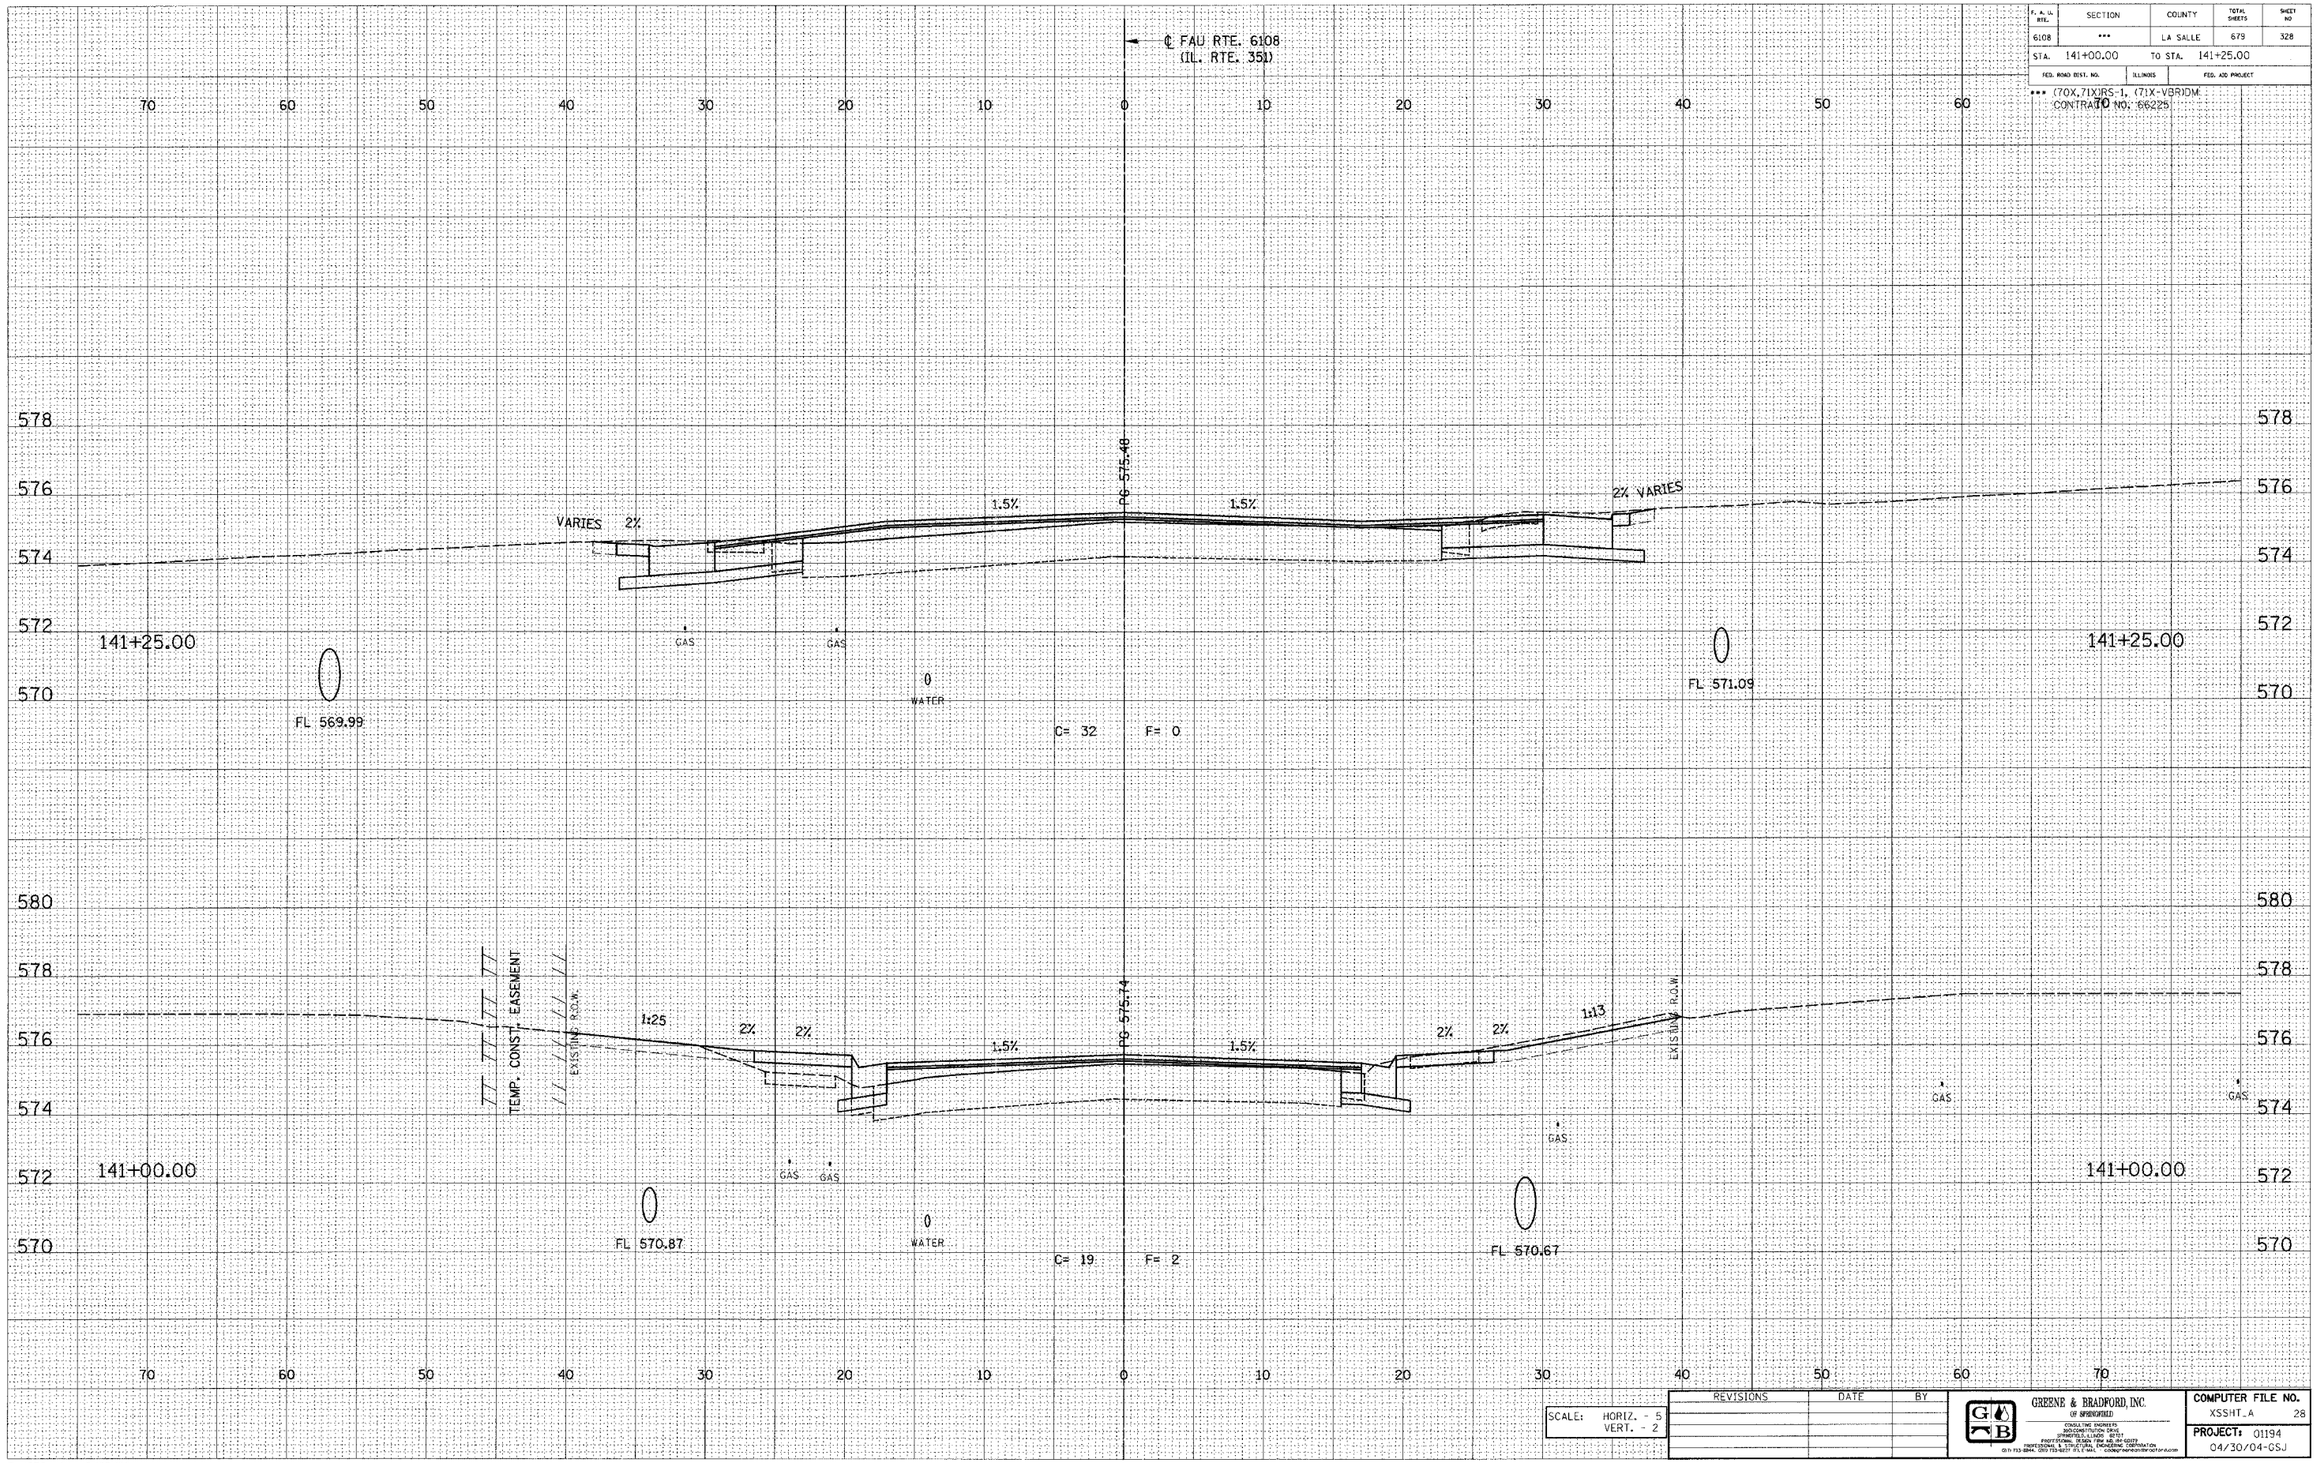

SCALE: HORIZ. - 5
VERT. - 2

REVISIONS	DATE	BY

GREENE & BRADFORD, INC.
OF SPRINGFIELD
CONSULTING ENGINEERS
3610 CONSTITUTION DRIVE
SPRINGFIELD, ILLINOIS 62711
PHOTOGRAMMETRIC DETAIL ITEM AS PER CODE
PROFESSIONAL DESIGN SERVICES FOR IDOT INFORMATION
(217) 793-3233 FAX (217) 793-3241 E-MAIL GBSPRINGFIELD@GBTECH.COM

COMPUTER FILE NO.	
XSSHT_A	28
PROJECT: 01194	
04/30/04-GSJ	

E-XSEC 1:1 8/25/98

FAU RTE. 6108 (IL. RTE. 351) LA SALLE CO.

C:\DATA\PARTS\SEC1525.tgf 12/2/2004 7:58:53 PM Xref = gray1