DESIGN		
INT.	DATE	REASON

FINAL SURVEY	SURVEYED	BY	DATE
	PLOTTED		
NOTE BOOK	TEMPLATE		
VS	AREAS CHECKED		

PLOTS & CHECKS			
INT.	DATE	NO.	REASON

ORIGINAL SURVEY	SURVEYED	BY	DATE
	PLOTTED		
NOTE BOOK	TEMPLATE		
NO.	AREAS CHECKED		

CHECKS		
INT.	DATE	REASON

F. A. Rte.	SECTION	COUNTY	TOTAL SHEETS	SHEET NO.
6108	***	LA SALLE	679	331
STA. 142+13.86		TO STA. 142+25.00		
FED. ROAD DIST. NO.	ILLINOIS	FED. AID PROJECT		

*** (70X,71X)RS-1, (71X-VBR)DM
CONTRACT NO. 66225

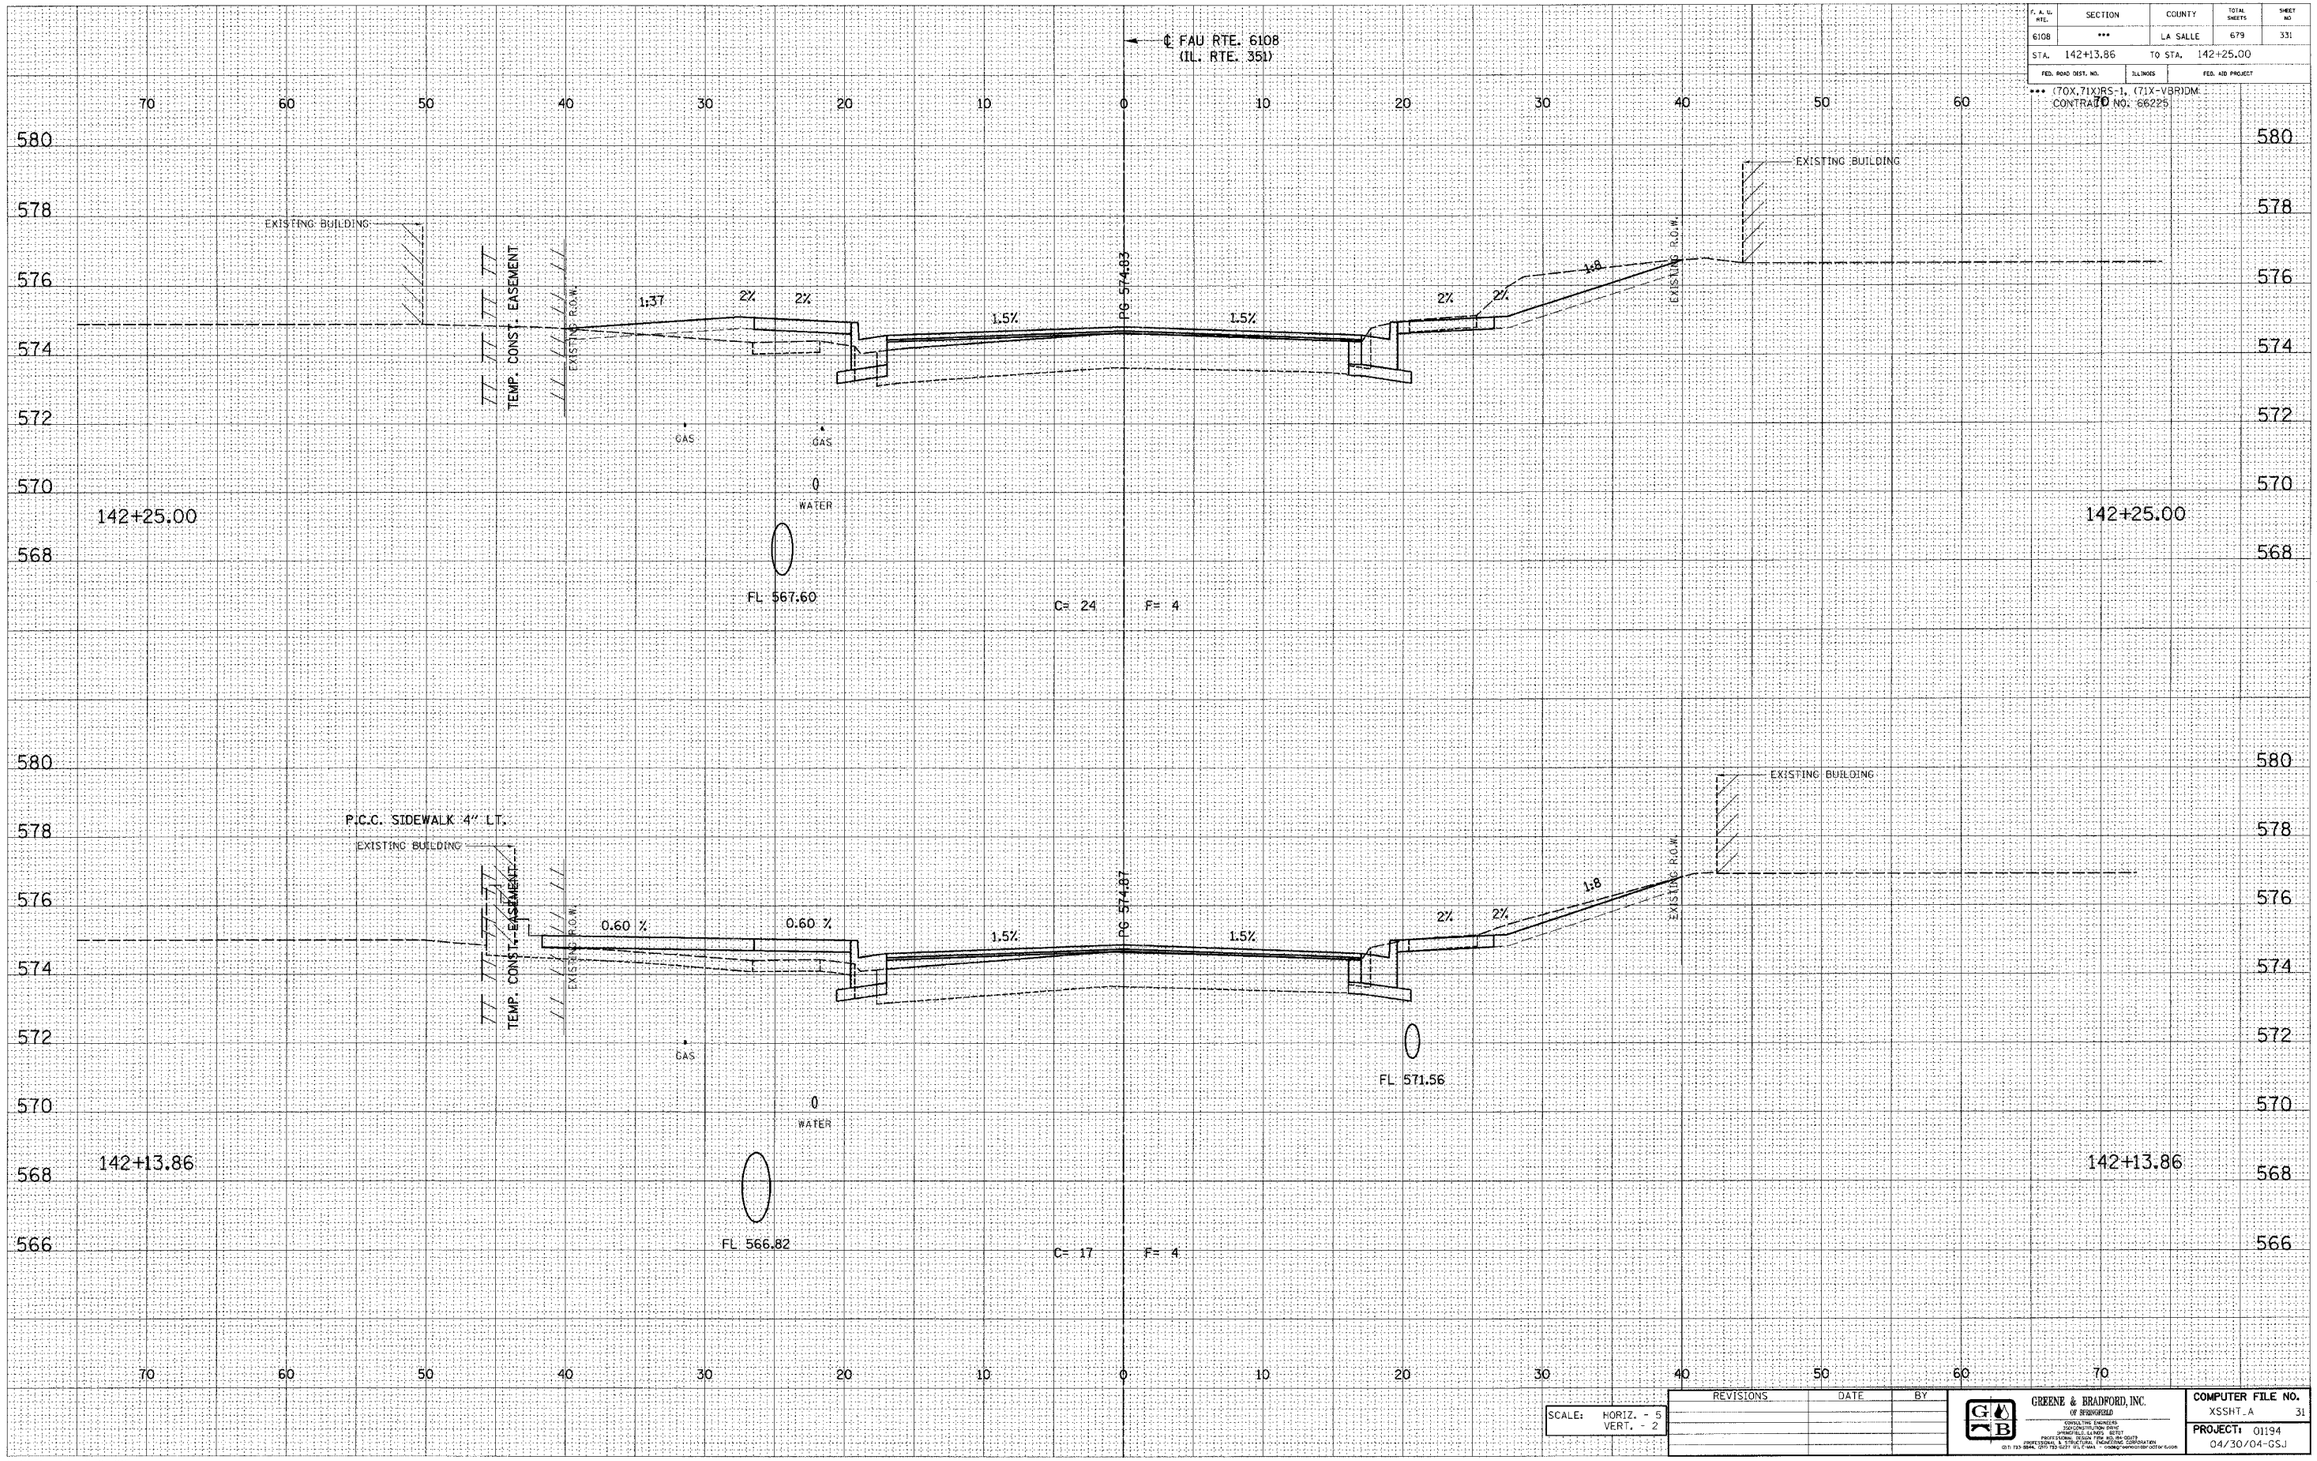

SCALE: HORIZ. - 5
VERT. - 2

REVISIONS	DATE	BY

GREENE & BRADFORD, INC.
OF SPRINGFIELD
CONSULTING ENGINEERS
TOPOGRAPHIC SURVEYING
CIVIL, MUNICIPAL, ELECTRICAL, ELECTRO-OPTICS
PROJECT MANAGEMENT, PLANNING, REPORTS
PROFESSIONAL & STRUCTURAL ENGINEERING CORPORATION
(217) 793-3334, (217) 793-3337 FAX, E-MAIL = GBSPRG@WORLDNET.ATTW.COM

COMPUTER FILE NO.
XSSHT.A 31
PROJECT: 01194
04/30/04-GSJ

E-XSEC 1:1 8/25/98

FAU RTE. 6108 (IL. RTE. 351) LA SALLE CO.