DESIGN		
INT.	DATE	REASON

DRAWN BY	DATE
SURVEYED	
PLOTTED	
CHECKED	
AREAS	
AREAS CHECKED	
FINAL SURVEY NOTE BOOK, NO.	

PLOTS & CHECKS			
INT.	DATE	NO.	REASON

ORIGINAL SURVEY NOTE BOOK, NO.	BY	DATE
SURVEYED		
PLOTTED		
CHECKED		
AREAS		
AREAS CHECKED		

CHECKS		
INT.	DATE	REASON

F. A. U. RTE.	SECTION	COUNTY	TOTAL SHEETS	SHEET NO
6108	***	LA SALLE	679	342
STA. 145+88.08	TO STA. 146+00.00			
FED. ROAD DIST. NO.	ILLINOIS	FED. AID PROJECT		

*** (70X,71X)RS-1, (71X-VBR)DM
CONTRACT NO. 66225

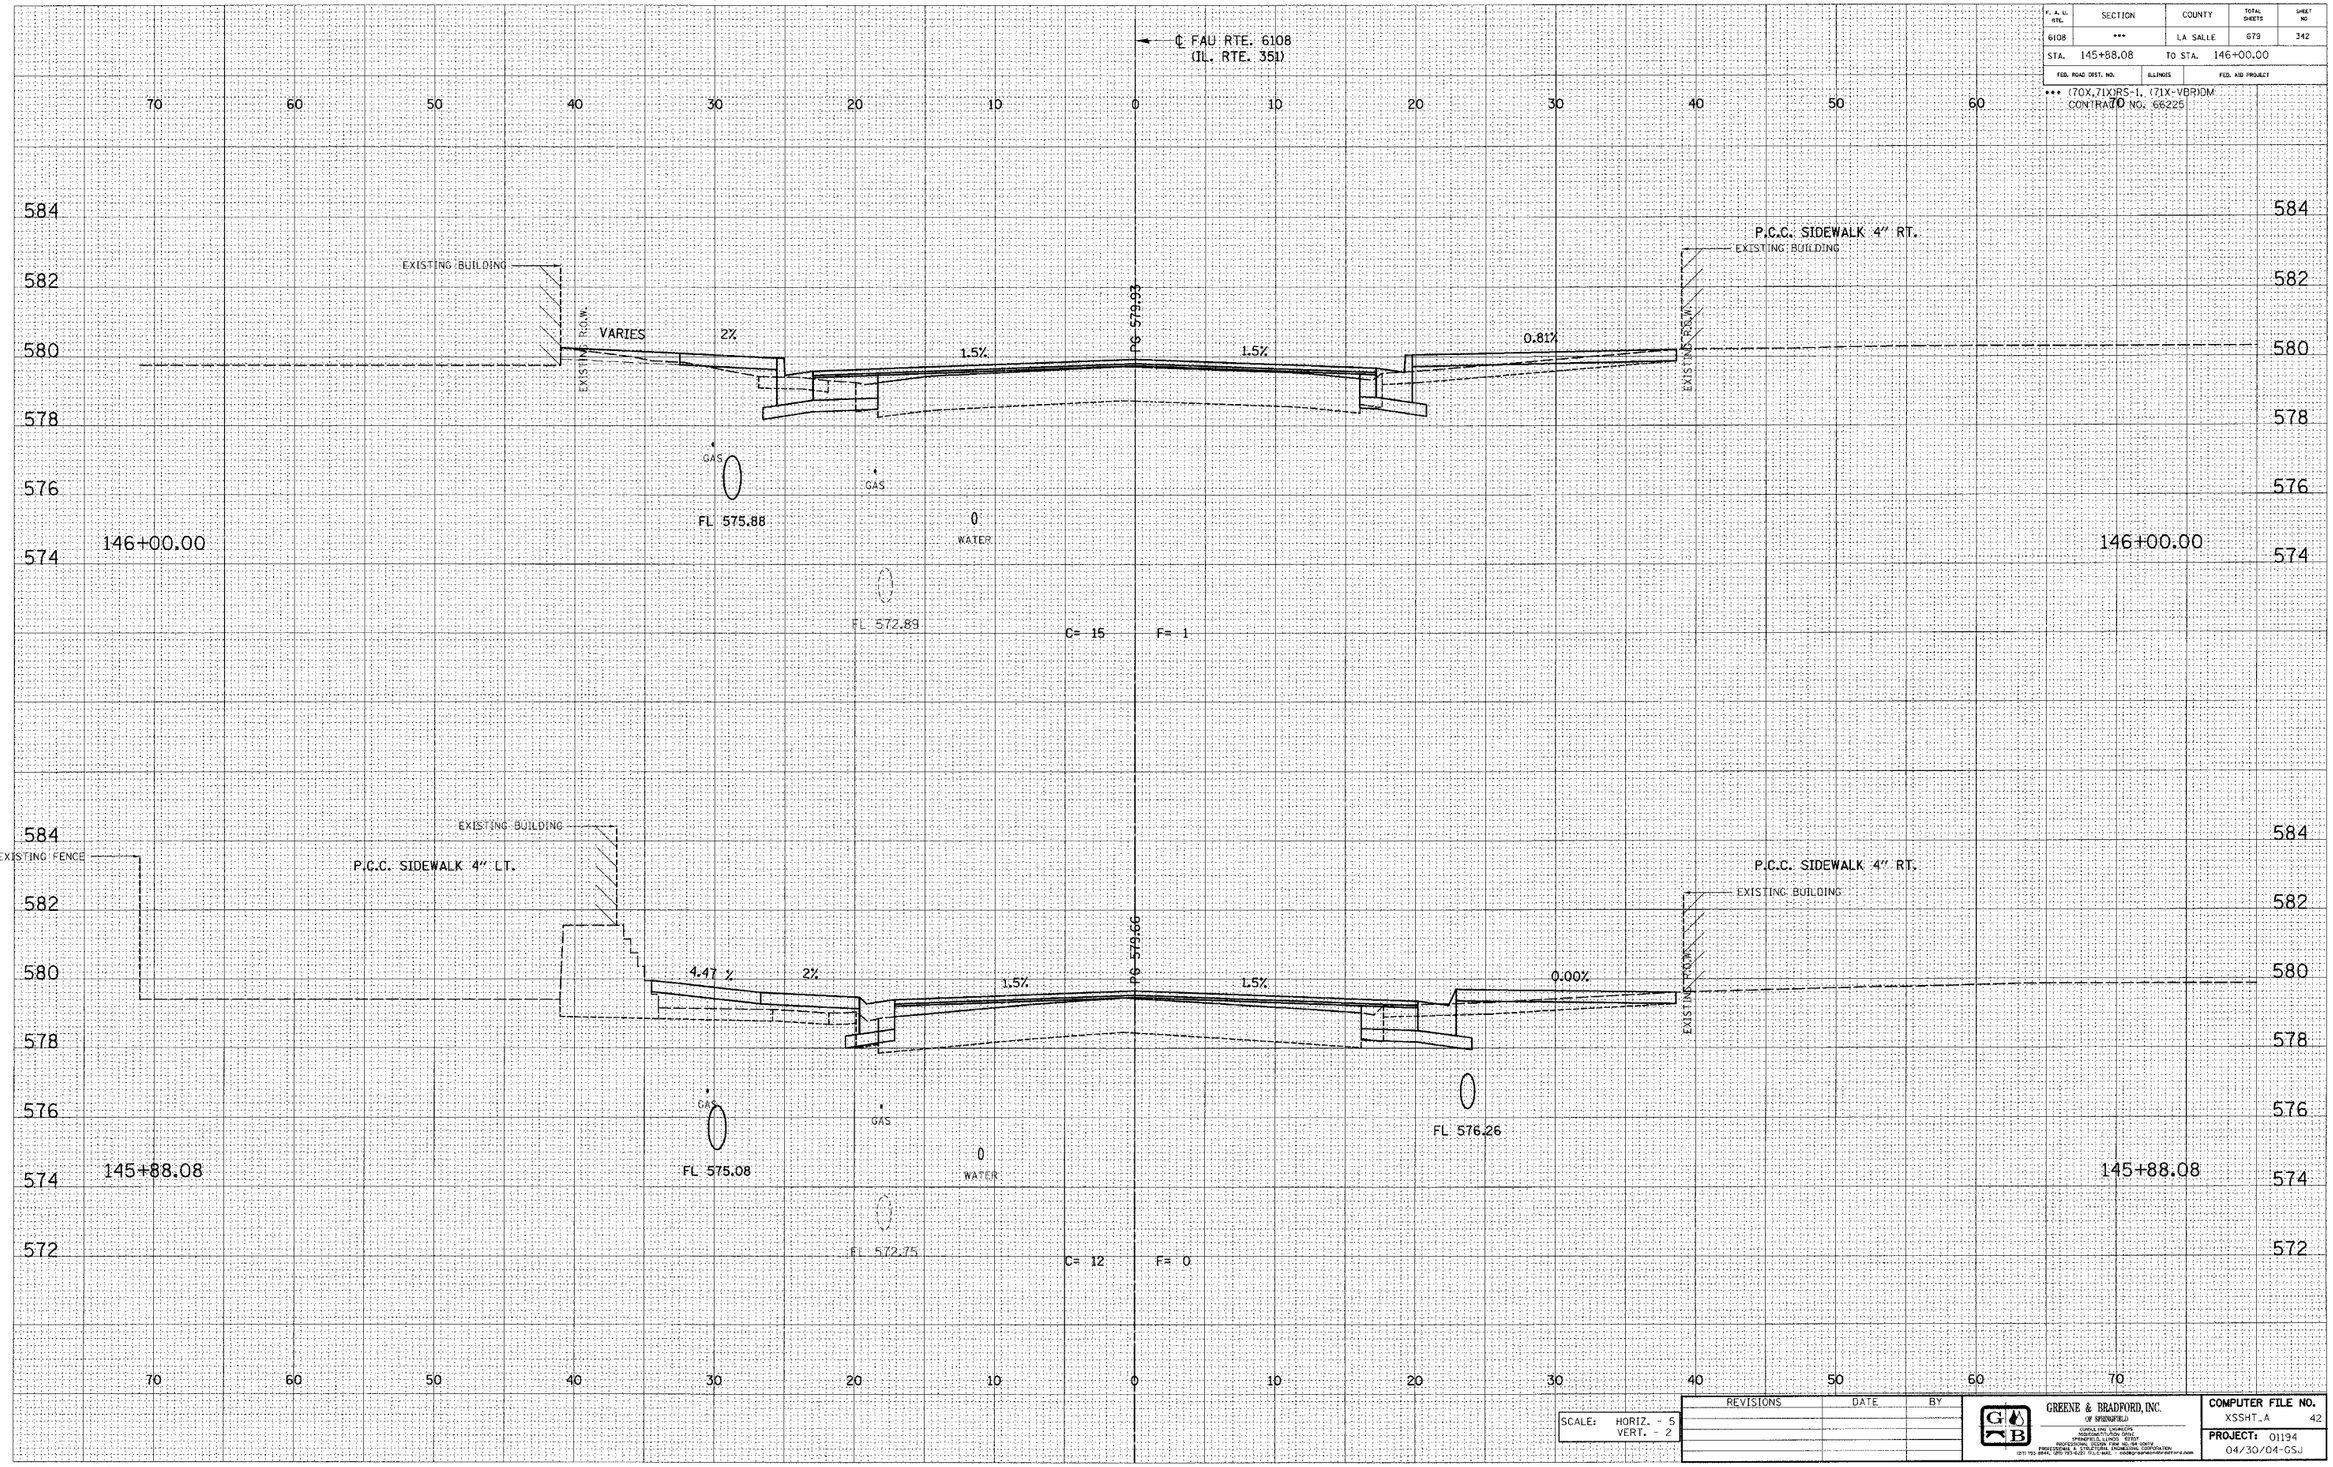

SCALE:	HORIZ. - 5
	VERT. - 2

REVISIONS	DATE	BY

GREENE & BRADFORD, INC.
OF SPRINGFIELD
CONSULTING ENGINEERS
2200 WEST EDWARDS
SPRINGFIELD, ILLINOIS 62707
PROFESSIONAL DESIGN FIRM NO. 184.000537
PROFESSIONAL SURVEYING CORPORATION NO. 184.001170
(217) 793-2644, (217) 793-5331 TELE-MAIL: mail@greenebradford.com

COMPUTER FILE NO.
XSSHT_A 42

PROJECT: 01194
04/30/04-GSJ

E-XSEC 1:1 8/25/98

FAU RTE. 6108 (IL. RTE. 351) LA SALLE CO.