DESIGN		
INT.	DATE	REASON

FINAL SURVEY	
SURVEYED	BY
PLOTTED	DATE
TEMPLATE	
NOTE BOOK	
NO.	AREAS CHECKED

PLOTS & CHECKS			
INT.	DATE	NO.	REASON

ORIGINAL SURVEY	
SURVEYED	BY
PLOTTED	DATE
TEMPLATE	
NOTE BOOK	
NO.	AREAS CHECKED

CHECKS		
INT.	DATE	REASON

F. A. U. RTE.	SECTION	COUNTY	TOTAL SHEETS	SHEET NO
6108	***	LA SALLE	679	345
STA.	146+85.39	TO STA.	147+00.00	
FED. ROAD DIST. NO.		ILLINOIS	FED. AID PROJECT	

*** (70X,71X)RS-1, (71X-VBR)DW
CONTRACT NO. 66225

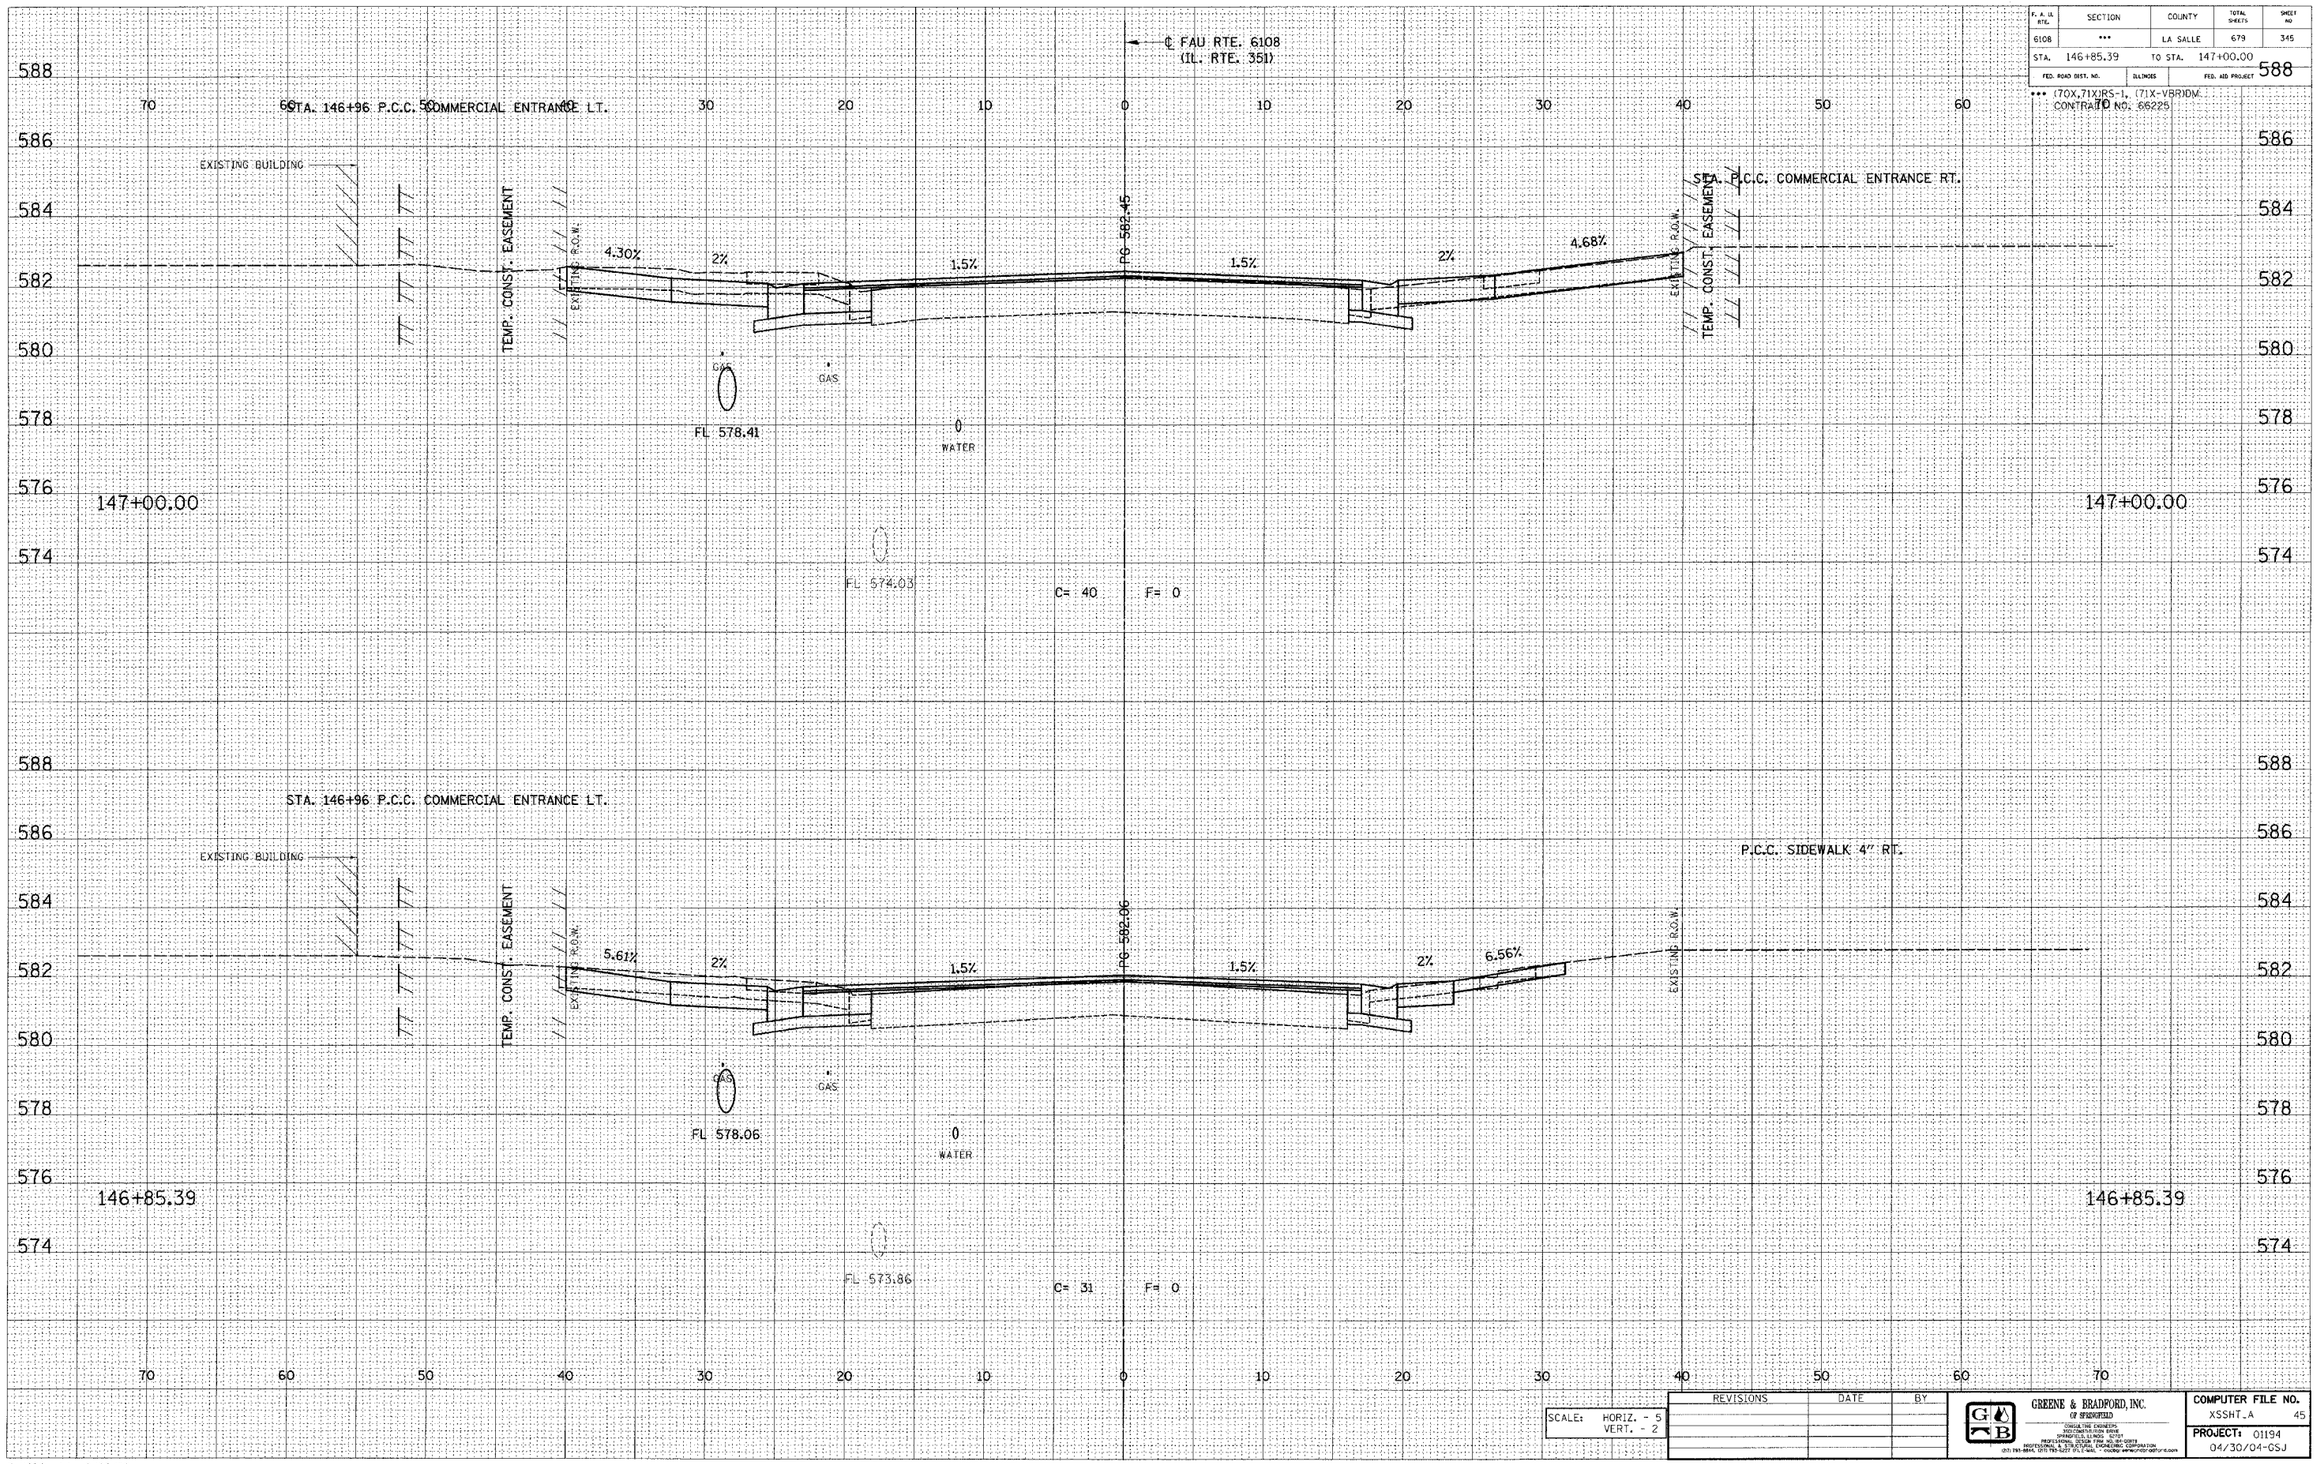

SCALE:	HORIZ. - 5
	VERT. - 2

REVISIONS	DATE	BY

GREENE & BRADFORD, INC.
OF SPRINGFIELD
CONSULTING ENGINEERS
2700 SOUTH 6TH STREET
SPRINGFIELD, ILLINOIS 62703
PROFESSIONAL DESIGN FIRM NO. 184-000117
REGISTERED CIVIL ENGINEERS CORPORATION
(217) 793-3277 FTS 955-3277 FAX (217) 793-3277 E-MAIL

COMPUTER FILE NO. XSSHT_A 45
PROJECT: 01194
04/30/04-GSJ

E-XSEC 1:1 8/25/98

FAU RTE. 6108 (IL. RTE. 351) LA SALLE CO.