DESIGN		
INT.	DATE	REASON

FINAL SURVEY	BY	DATE
NOTE BOOK	SURVEYED	
NO.	PLOTTED	
	TEMPLATE	
	AREAS	
	AREAS CHECKED	

PLOTS & CHECKS			
INT.	DATE	NO.	REASON

ORIGINAL SURVEY	BY	DATE
NOTE BOOK	SURVEYED	
NO.	PLOTTED	
	TEMPLATE	
	AREAS	
	AREAS CHECKED	

CHECKS		
INT.	DATE	REASON

F. A. U. RTE.	SECTION	COUNTY	TOTAL SHEETS	SHEET NO
6108	***	LA SALLE	679	350
STA. 148+03.89	TO STA. 148+25.00			
FED. ROAD DIST. NO.	ILLINOIS	FED. AID PROJECT		

*** (70X,71X)RS-1, (71X-VBR)DM
CONTRACT NO. 66225

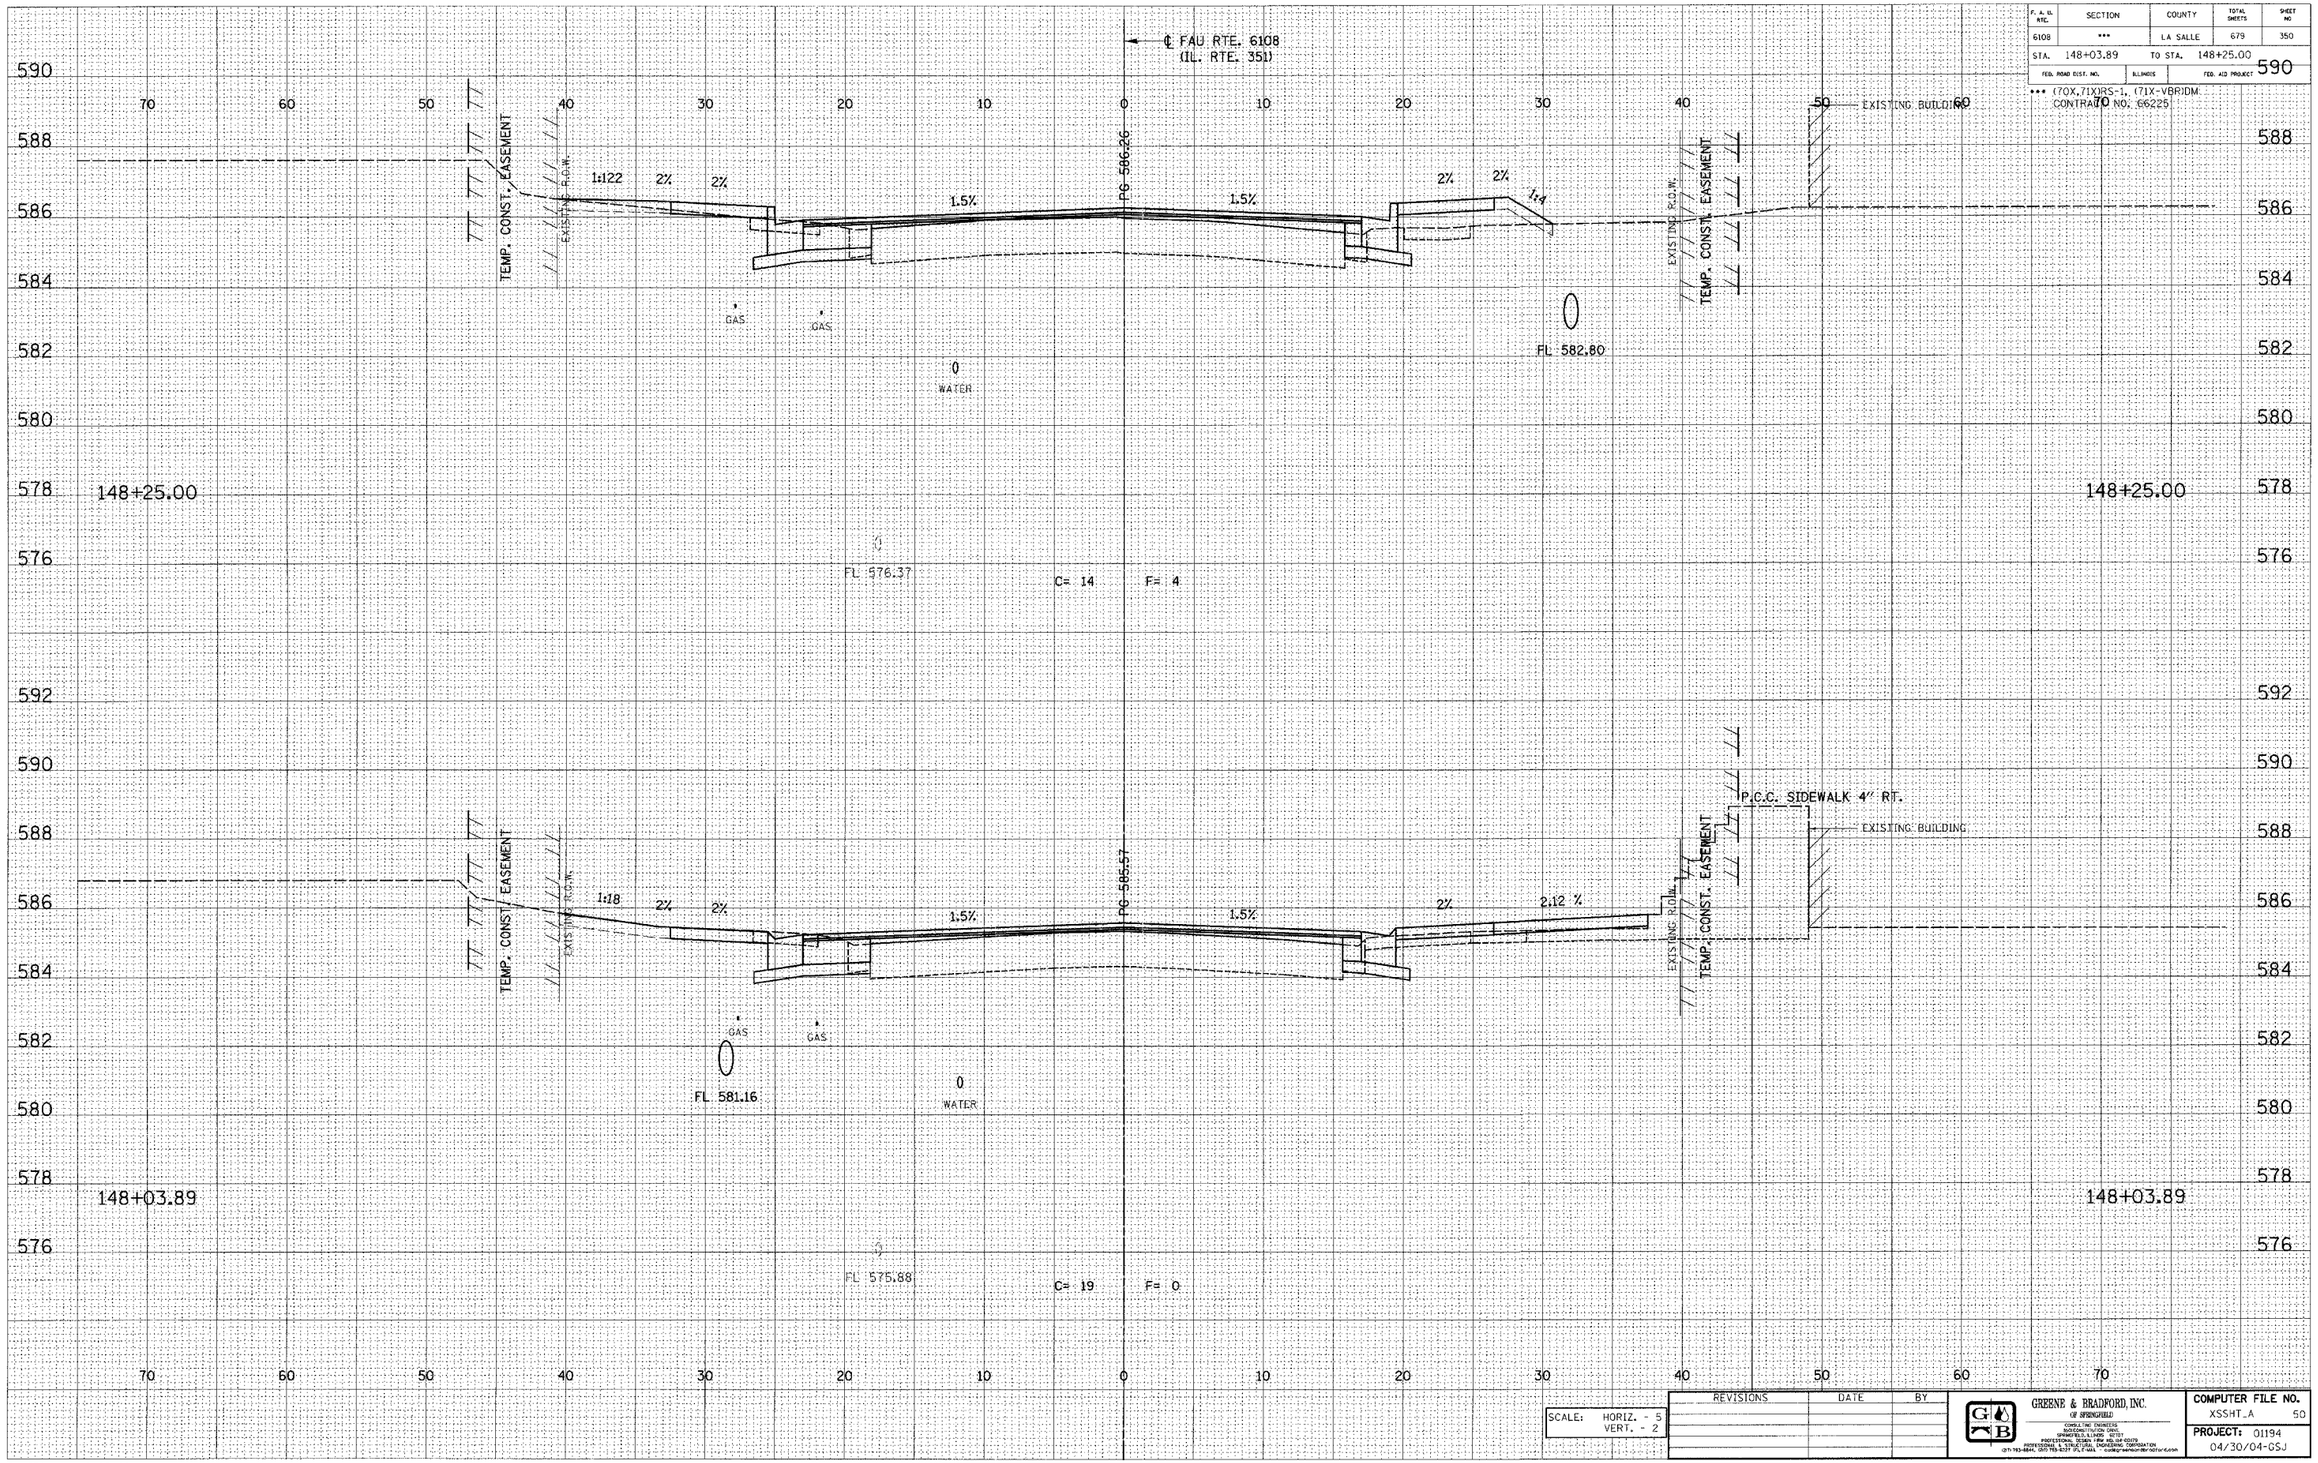

REVISIONS	DATE	BY

SCALE: HORIZ. - 5
VERT. - 2

GREENE & BRADFORD, INC.
OF SPRINGFIELD
CONSULTING ENGINEERS
SUCCESSOR TO GREENE, BRADFORD & LOCKWOOD
SPRINGFIELD, ILLINOIS
PROFESSIONAL DESIGN FIRM 184.001170
PROFESSIONAL & STRUCTURAL ENGINEERING CORPORATION
(217) 793-3884, (217) 793-3237 (FAX) - e-mail: greenebradford@att.net

COMPUTER FILE NO.	
XSSHT_A	50
PROJECT: 01194	
04/30/04-GSJ	

E-XSEC 1:1 8/25/98

FAU RTE. 6108 (IL. RTE. 351) LA SALLE CO.

C:\STAFF\PROJECTS\01194 2004\E-XSEC.DGN 10/12/2004 7:58:58 PM (Set = plot)