DESIGN		
INT.	DATE	REASON

FINAL SURVEY		
NO.	NOTE BOOK	BY
	AREAS CHECKED	
	TEMPLATE	DATE
	PLOTTED	
	SURVEYED	

PLOTS & CHECKS			
INT.	DATE	NO.	REASON

ORIGINAL SURVEY		
NO.	NOTE BOOK	BY
	AREAS CHECKED	
	TEMPLATE	DATE
	PLOTTED	
	SURVEYED	

CHECKS		
INT.	DATE	REASON

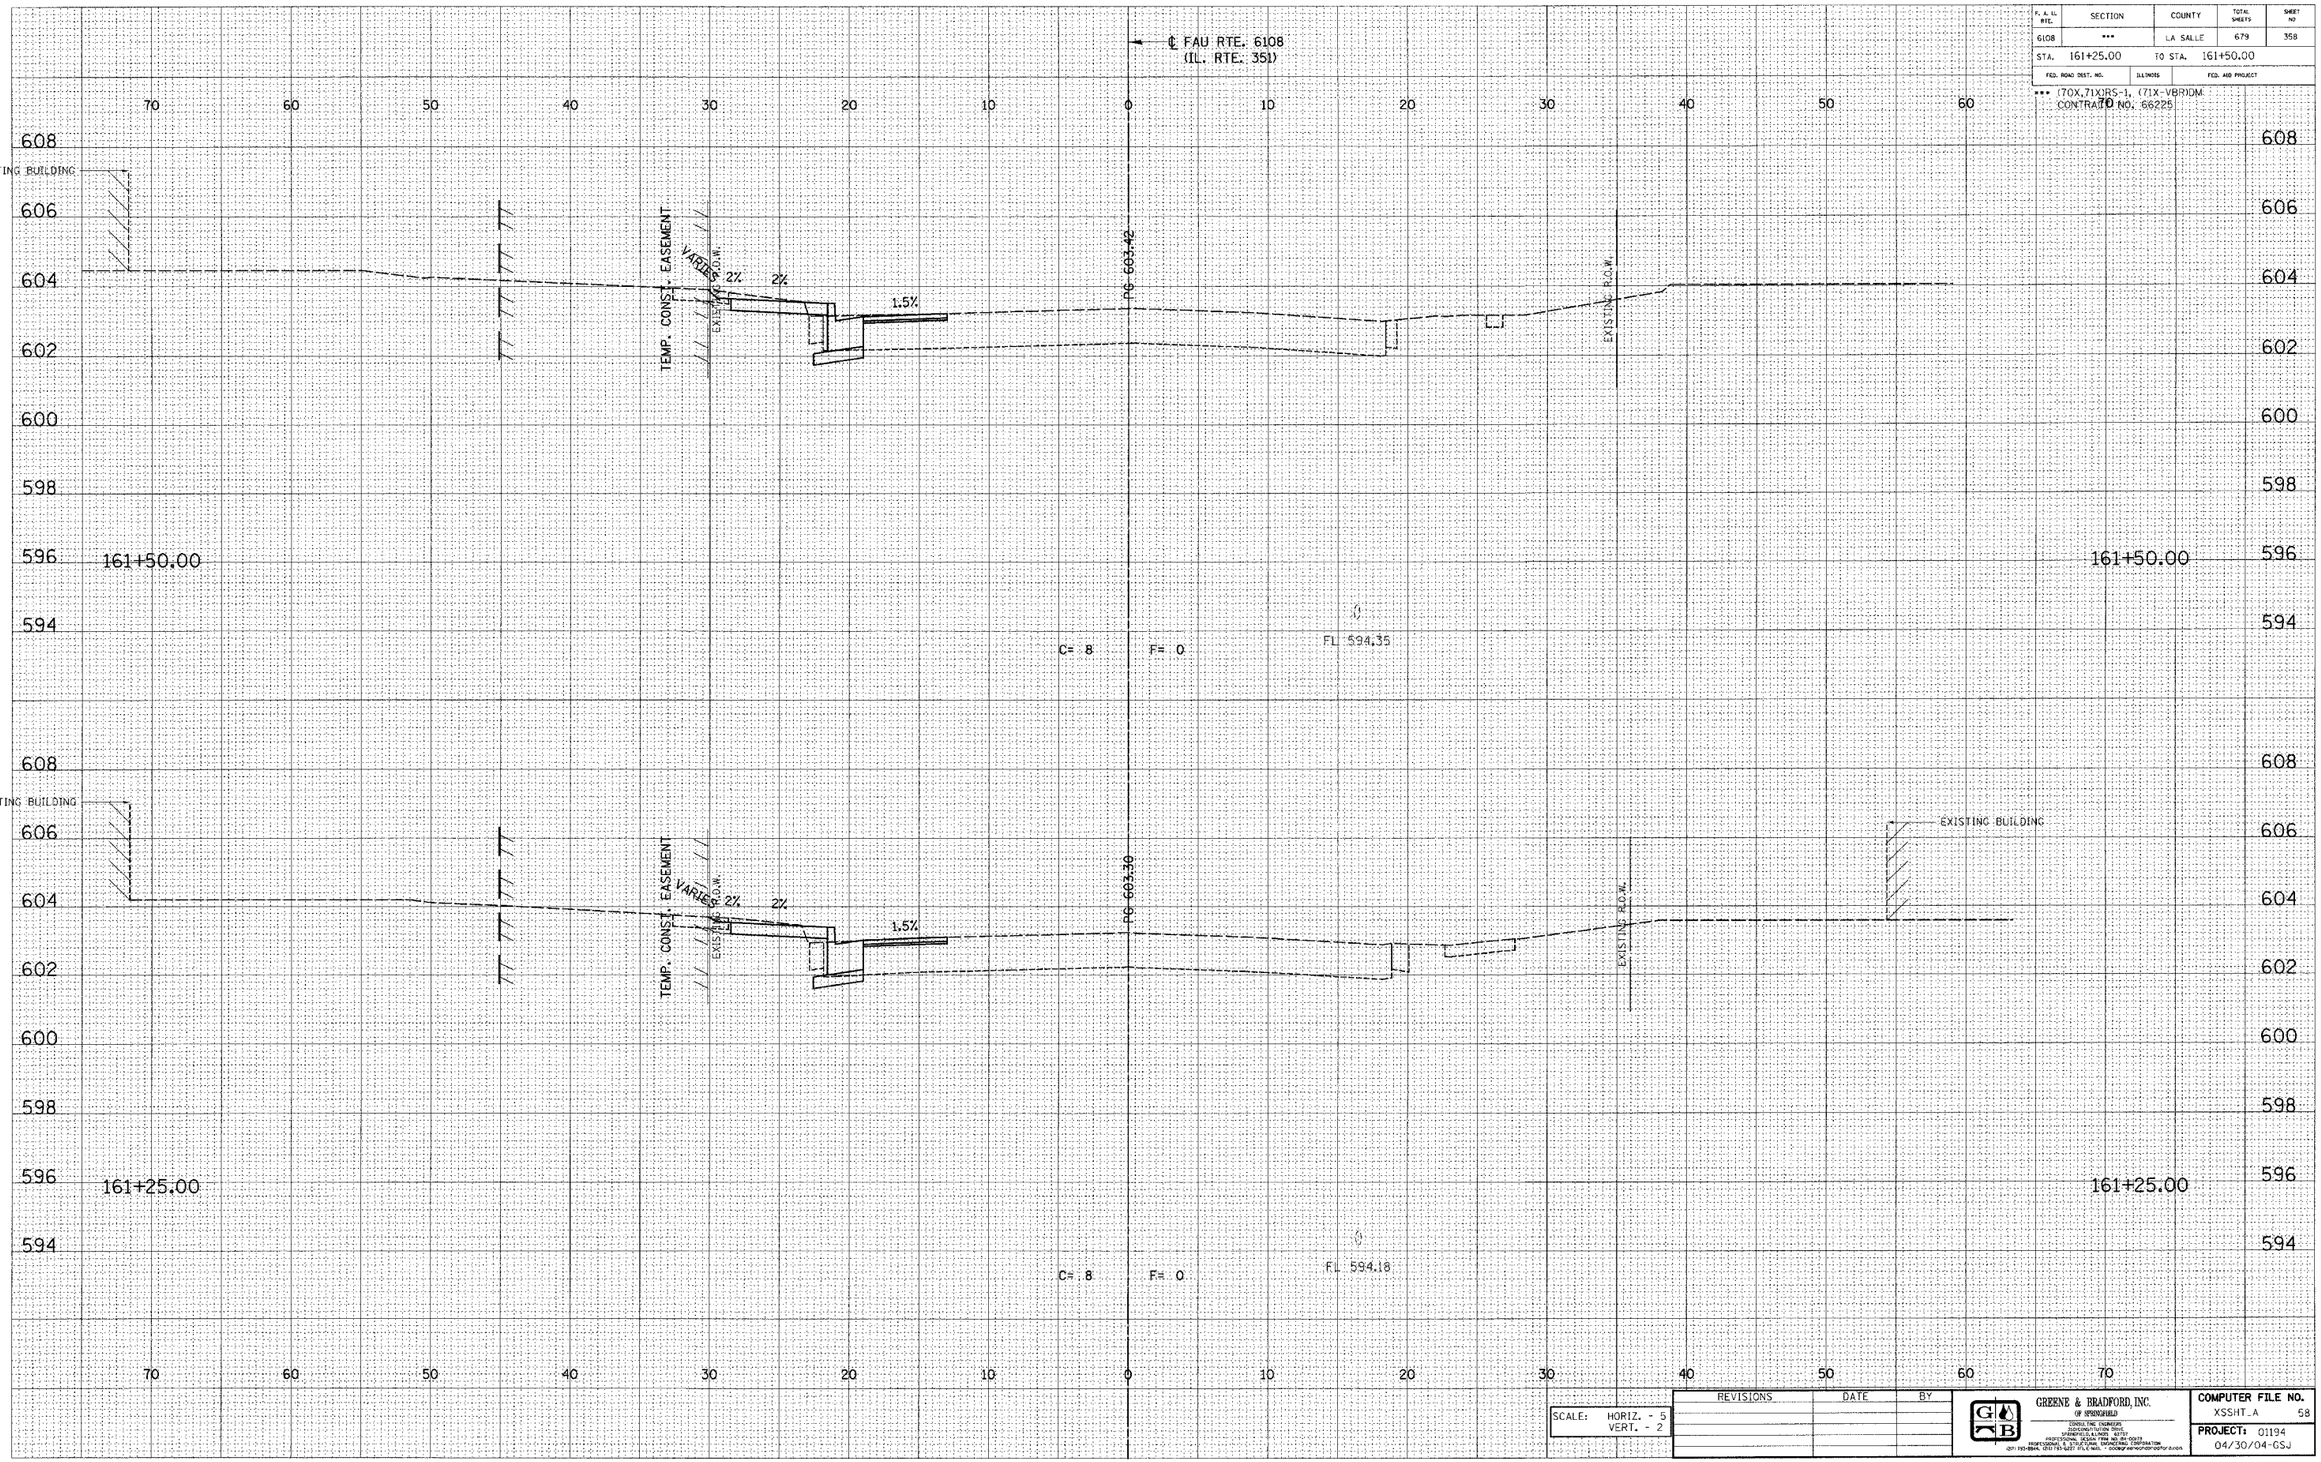

F. A. S. RTE.	SECTION	COUNTY	TOTAL SHEETS	SHEET NO
6108	***	LA SALLE	679	358
STA. 161+25.00	TO STA. 161+50.00			
FED. ROAD DIST. NO.	ILLINOIS	FED. AID PROJECT		

*** (70X,71X)RS-1, (71X-VBRIDM.
CONTRACT NO. 66225

E-XSEC 1:1 8/25/98

REVISIONS	DATE	BY

SCALE: HORIZ. - 5
VERT. - 2

GREENE & BRADFORD, INC.
OF SPRINGFIELD
CONSULTING ENGINEERS
2100 CONSTITUTION DRIVE
SPRINGFIELD, ILLINOIS 62703
(217) 793-3934 (217) 793-3977 FAX
PROFESSIONAL & STRUCTURAL ENGINEERING CORPORATION

COMPUTER FILE NO.
XSSHT_A 58
PROJECT: 01194
04/30/04-GSJ

FAU RTE. 6108 (IL. RTE. 351) LA SALLE CO.

\\GBSPRINGFIELD\Projects\01194\Design\Roadway\Xsect\xsect_A.dgn 12/2/2004 9:06:09 PM User = greg