DESIGN		
INT.	DATE	REASON

FINAL SURVEY	NOTE BOOK	NO.	BY	DATE
SURVEYED				
PLOTTED				
TEMPLATE				
AREAS				
AREAS CHECKED				

PLOTS & CHECKS			
INT.	DATE	NO.	REASON

ORIGINAL SURVEY	NOTE BOOK	NO.	BY	DATE
SURVEYED				
PLOTTED				
TEMPLATE				
AREAS				
AREAS CHECKED				

CHECKS		
INT.	DATE	REASON

F. A. Rte.	SECTION	COUNTY	TOTAL SHEETS	SHEET NO.
6108	***	LA SALLE	679	379
STA. 166+94.82		TO STA. 167+00.00		
FED. ROAD DIST. NO.	ILLINOIS	FED. AID PROJECT		

*** (70X,71X)RS-1, (71X-VBR)DM
CONTRACT NO. 66225

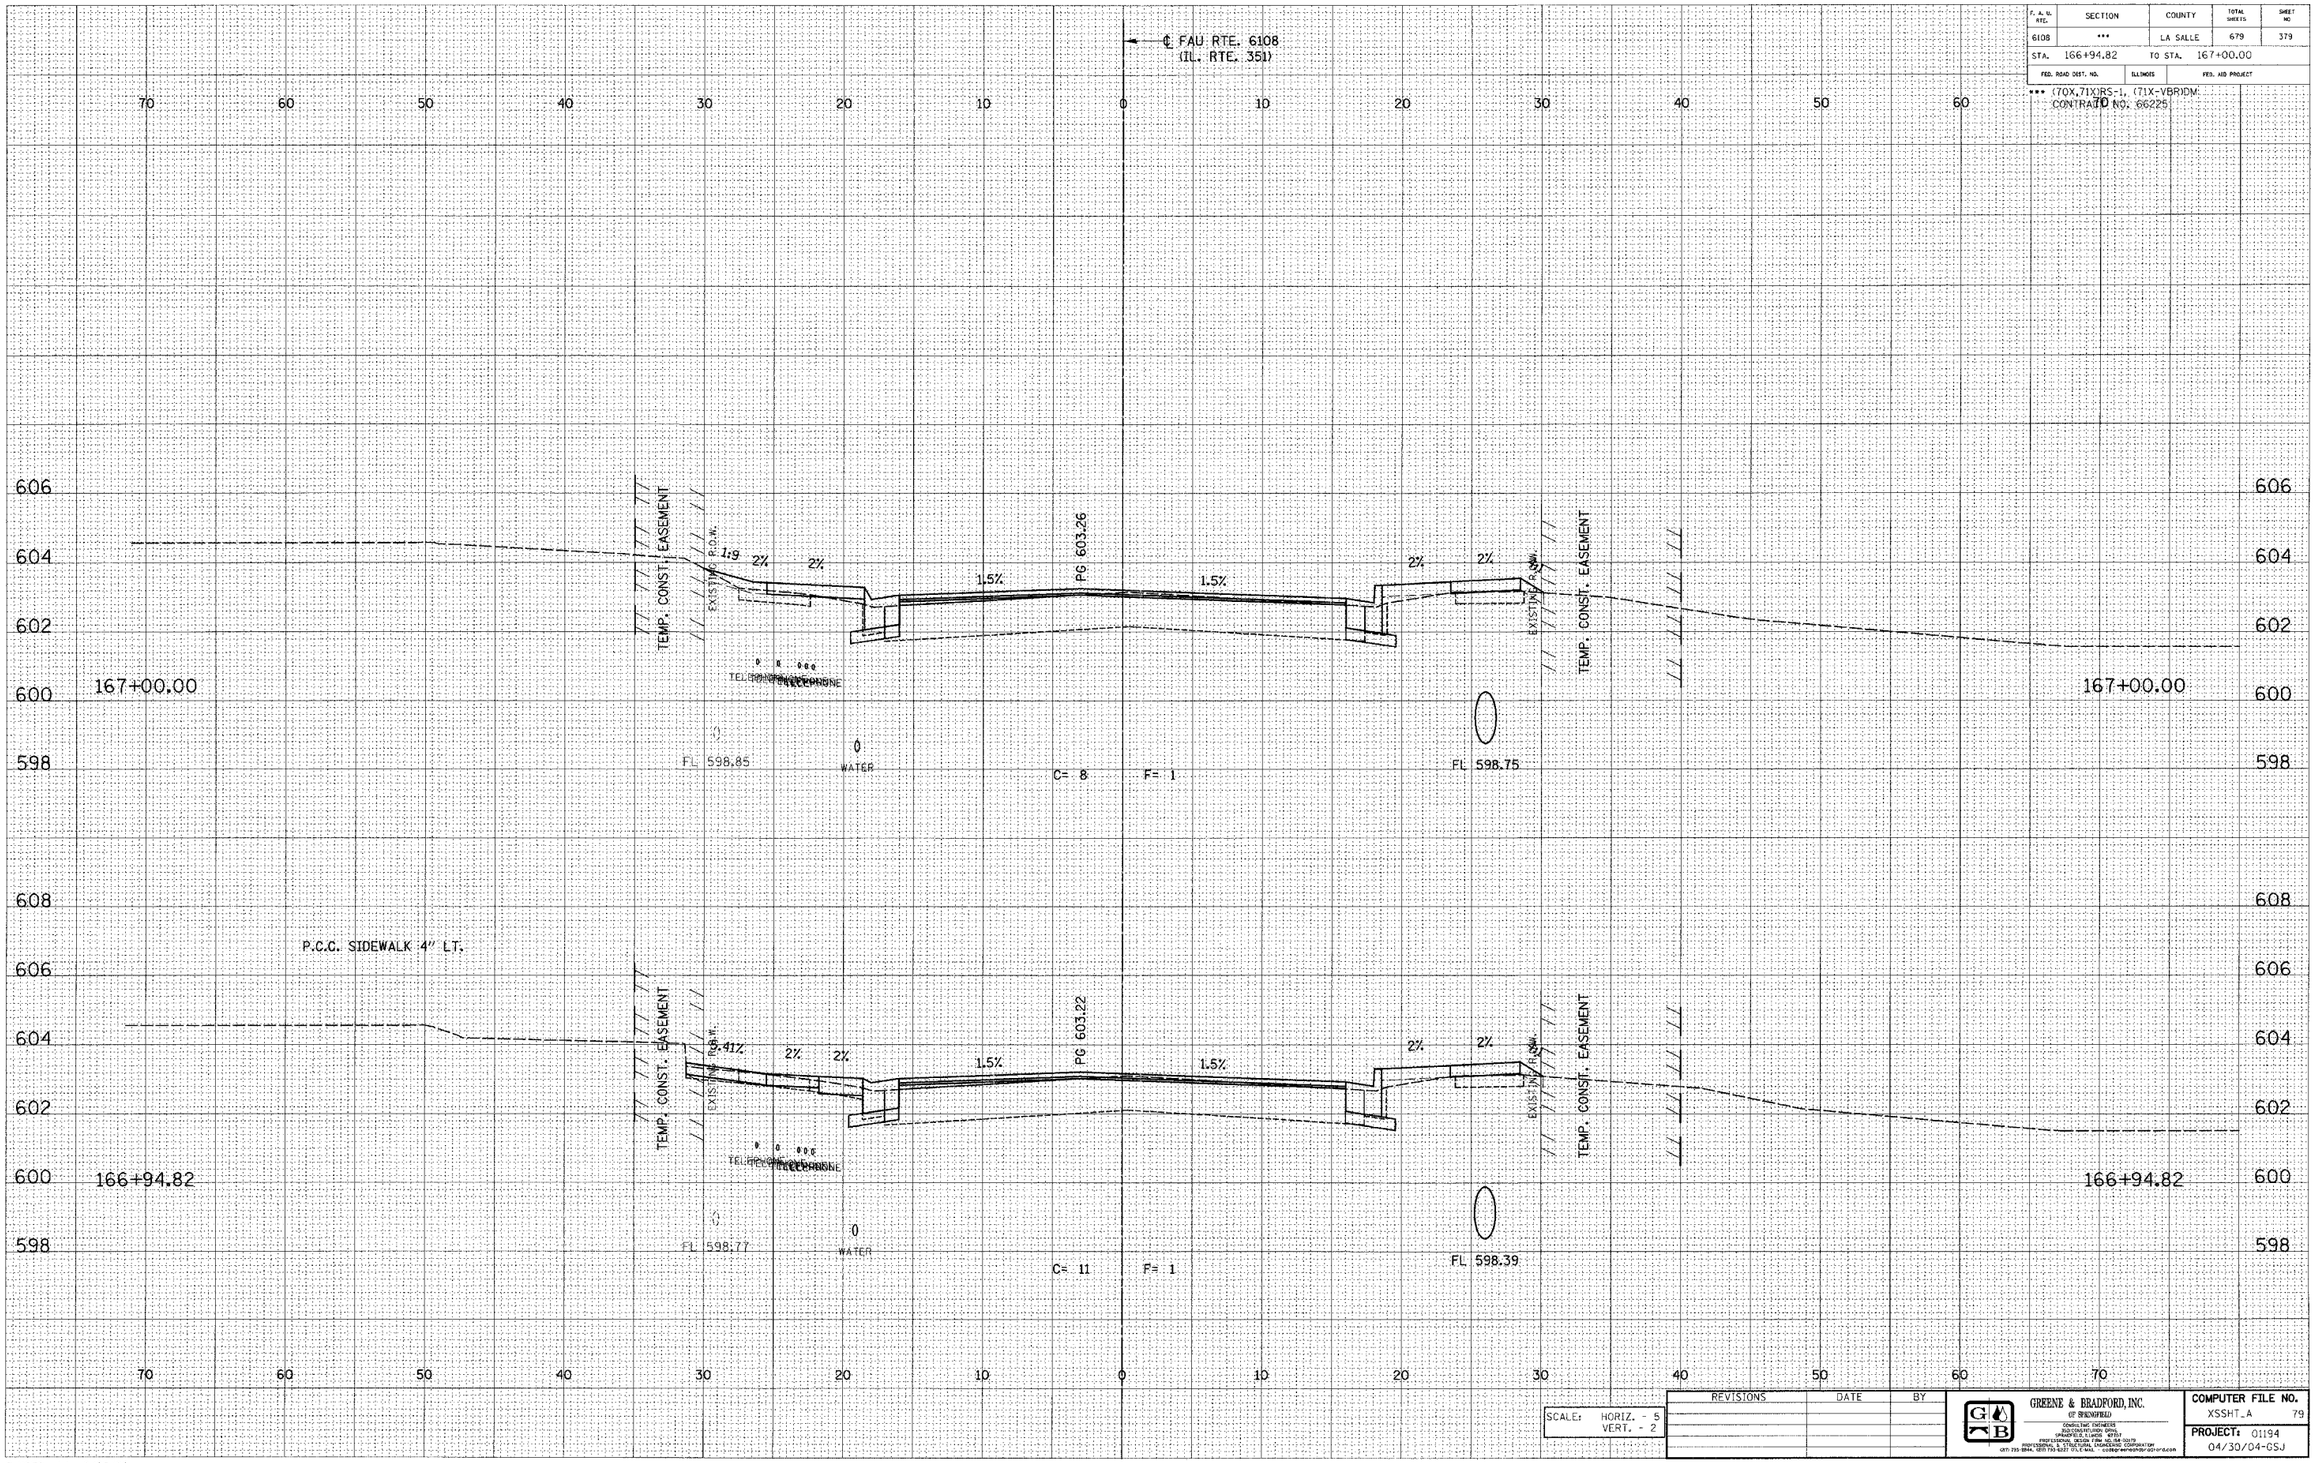

REVISIONS	DATE	BY

SCALE: HORIZ. - 5
VERT. - 2

GREENE & BRADFORD, INC.
(F SPRINGFIELD)
CONSULTING ENGINEERS
SURVEYORS & LANDSCAPE ARCHITECTS
PROFESSIONAL DESIGN FIRM 184.001070
PROFESSIONAL STRUCTURAL ENGINEERING CORPORATION
CITY: 255-3844, VERI: 753-5207 STL'S, INC. - GUSBRO@GREENEANDBRADFORD.COM

COMPUTER FILE NO.
XSSHT_A 79
PROJECT: 01194
04/30/04-GSJ

E-XSEC 1:1 8/25/98

FAU RTE. 6108 (IL. RTE. 351) LA SALLE CO.

J:\01194\PLOTS\SHT\SHT13.dgn 12/2/2004 5:26:01 PM User = gsj