| DESIGN | | |
|---|---|---|
| INT. | DATE | REASON |
| | | |

| DATE | BY | |
|---|---|---|
| | | SURVEYED |
| | | PLOTTED |
| | | TEMPLATE |
| | | AREAS CHECKED |
| FINAL SURVEY | NOTE BOOK | |
| | NO. | |

| PLOTS & CHECKS | | | |
|---|---|---|---|
| INT. | DATE | NO. | REASON |
| | | | |

| DATE | BY | |
|---|---|---|
| | | SURVEYED |
| | | PLOTTED |
| | | TEMPLATE |
| | | AREAS CHECKED |
| ORIGINAL SURVEY | NOTE BOOK | |
| | NO. | |

| CHECKS | | |
|---|---|---|
| INT. | DATE | REASON |
| | | |

| F. A. U. RTE. | SECTION | COUNTY | TOTAL SHEETS | SHEET NO |
|---|---|---|---|---|
| 6108 | *** | LA SALLE | 679 | 388 |
| STA. 170+00.00 | | TO STA. 170+05.52 | | |
| FED. ROAD DIST. NO. | | ILLINOIS | FED. AID PROJECT | |

*** (70X,71X)RS-1, (71X-VBR)DM
CONTRACT NO. 66225

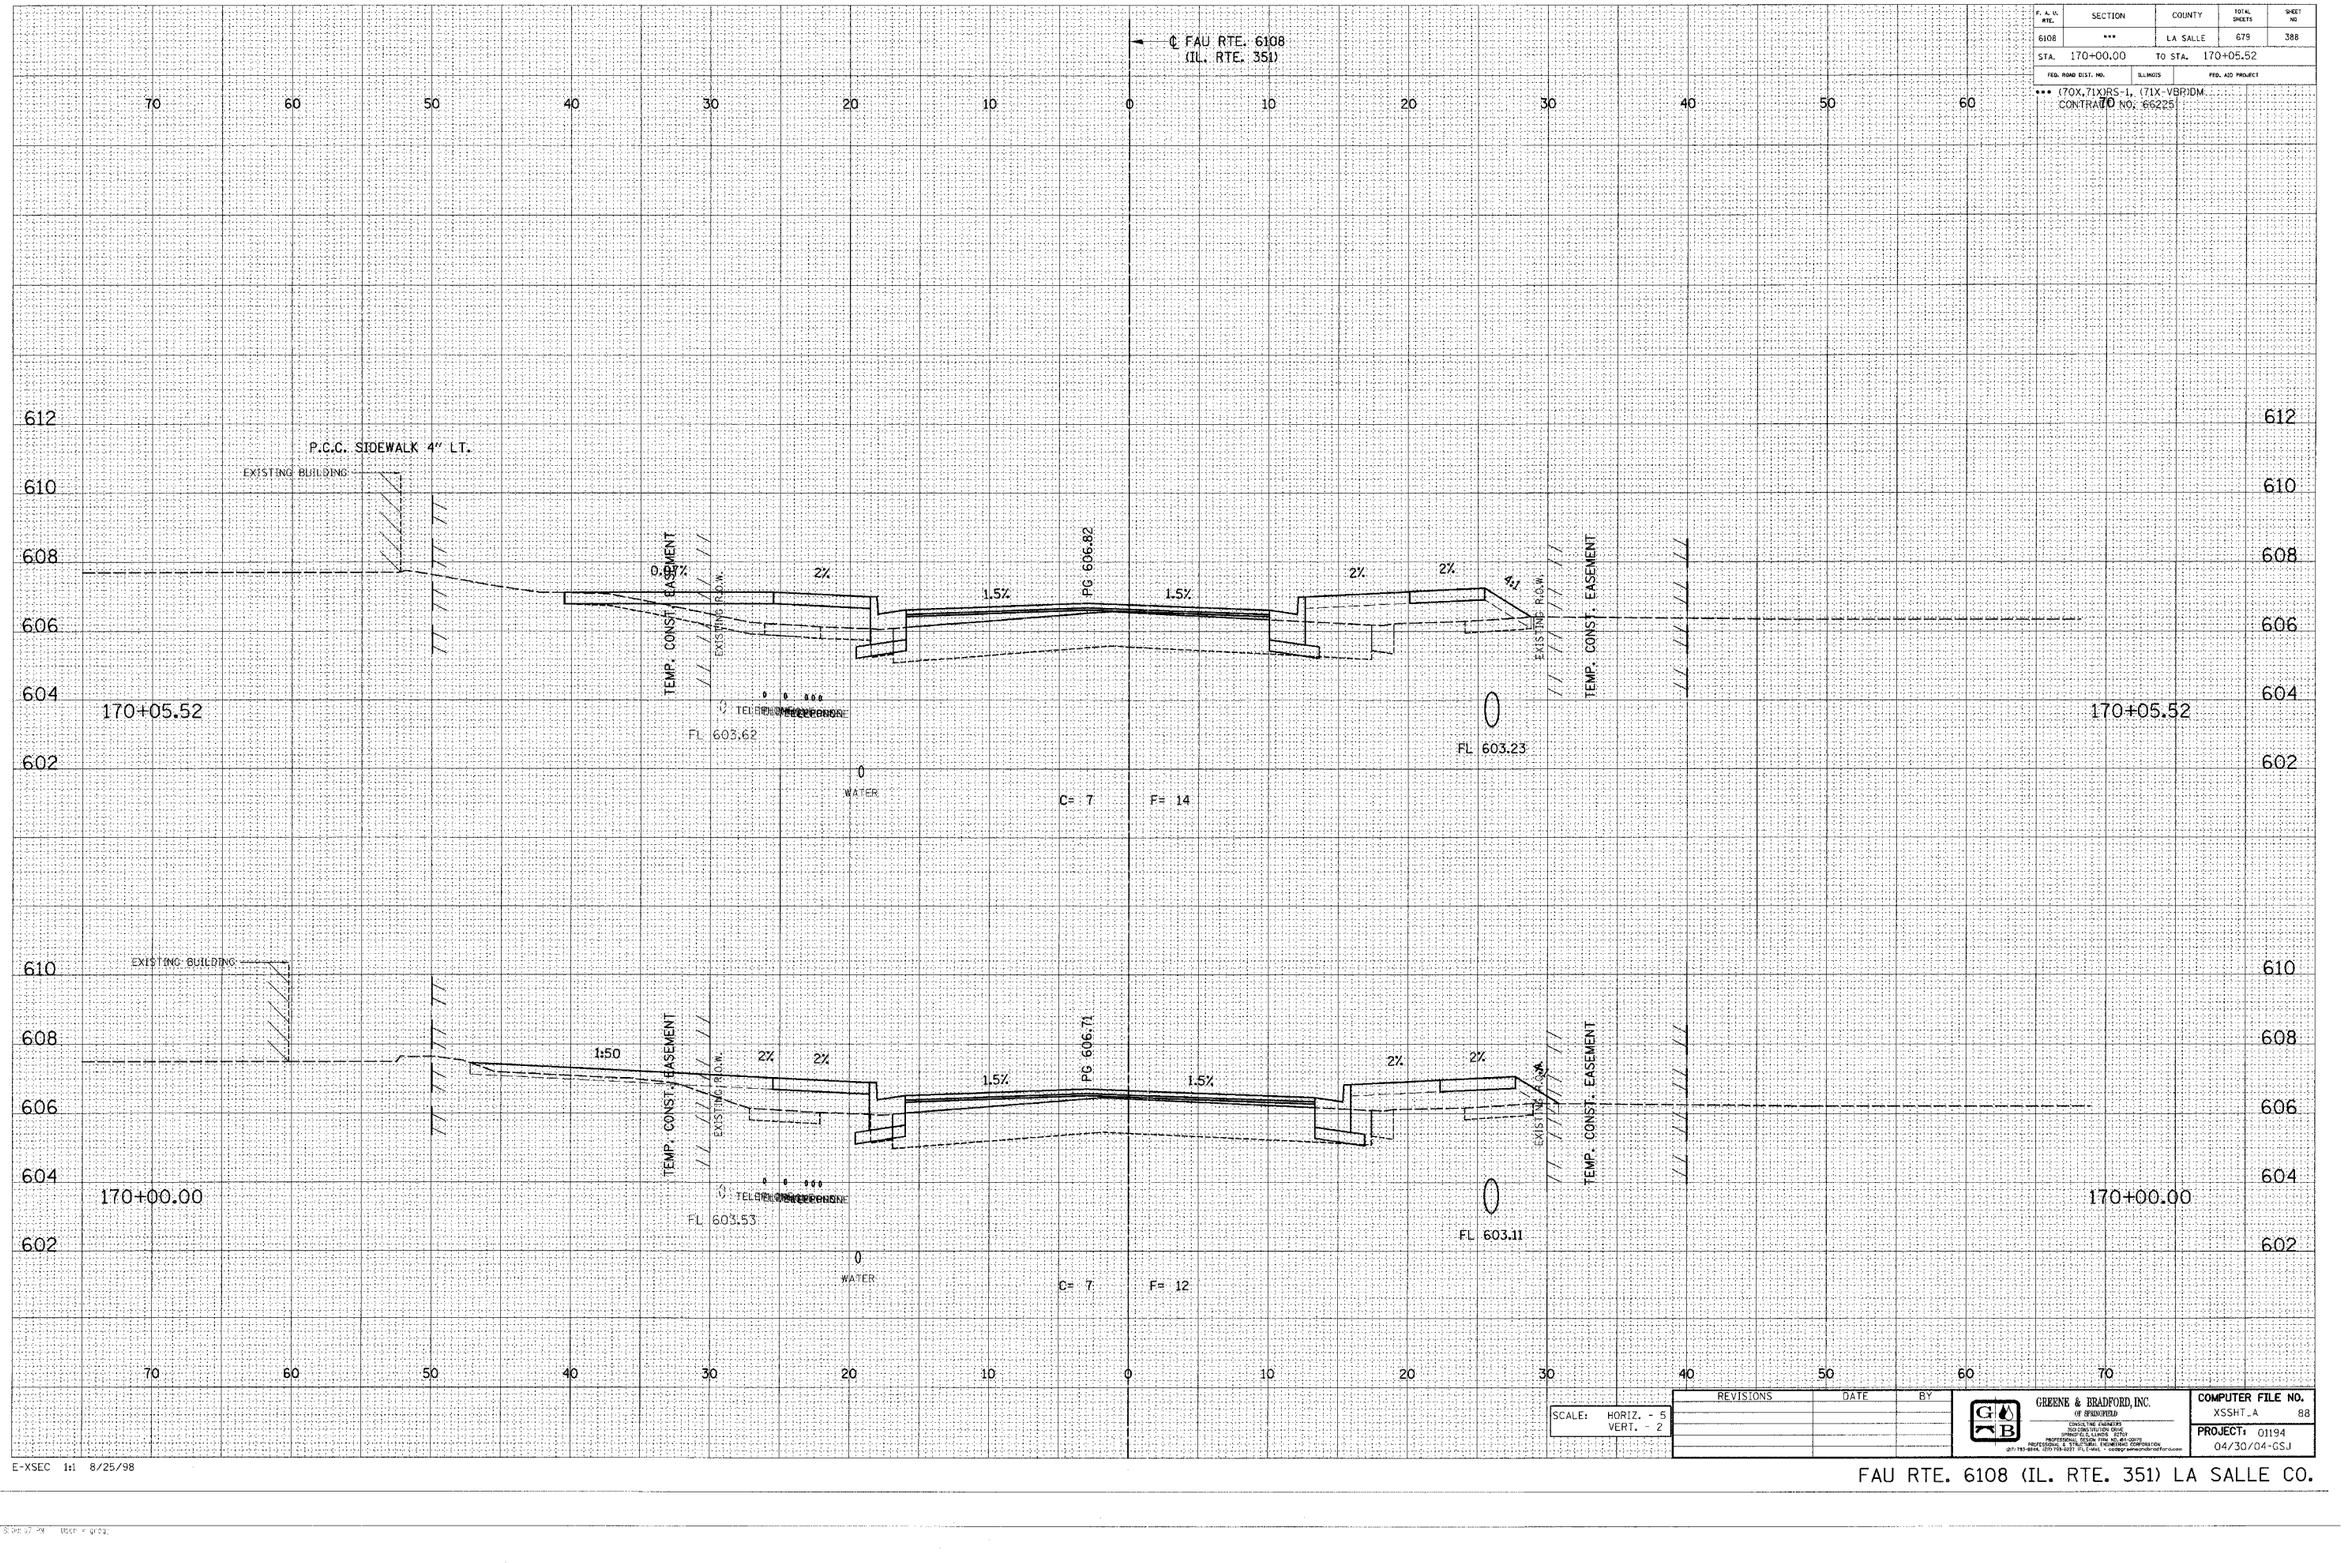


| SCALE: | HORIZ. - 5 |
|---|---|
| | VERT. - 2 |

| REVISIONS | DATE | BY |
|---|---|---|
| | | |

GREENE & BRADFORD, INC.
OF SPRINGFIELD
CONSULTING ENGINEERS
1500 CONSTITUTION DRIVE
SPRINGFIELD, ILLINOIS 62704
PROFESSIONAL & TECHNICAL ENGINEERING CORPORATION
(217) 793-8844, (217) 793-9237 FAX, e-mail: - address@greenebradford.com

COMPUTER FILE NO.
XSSHT_A 88

PROJECT: 01194
04/30/04-GSJ

E-XSEC 1:1 8/25/98

FAU RTE. 6108 (IL. RTE. 351) LA SALLE CO.

C:\DATA\PROJECTS\01194\XSHEETS\XSSHT_A.DGN 12/7/2004 8:08:37 PM User = gsj