| DESIGN | | |
|---|---|---|
| INT. | DATE | REASON |
| | | |

| FINAL SURVEY | BY | DATE |
|---|---|---|
| NOTE BOOK | SURVEYED | |
| NO. | PLOTTED | |
| | TEMPLATE | |
| | AREAS | |
| | AREAS CHECKED | |

| PLOTS & CHECKS | | | |
|---|---|---|---|
| INT. | DATE | NO. | REASON |
| | | | |

| ORIGINAL SURVEY | BY | DATE |
|---|---|---|
| NOTE BOOK | SURVEYED | |
| NO. | PLOTTED | |
| | TEMPLATE | |
| | AREAS | |
| | AREAS CHECKED | |

| CHECKS | | |
|---|---|---|
| INT. | DATE | REASON |
| | | |

| F. A. U. RTE. | SECTION | COUNTY | TOTAL SHEETS | SHEET NO. |
|---|---|---|---|---|
| 6108 | *** | LA SALLE | 679 | 391 |
| STA. 171+00.00 | | TO STA. 171+18.02 | | |
| FED. ROAD DIST. NO. | | ILLINOIS | FED. AID PROJECT | |

*** (70X,71X)RS-1, (71X-VBR)DM.
CONTRACT NO. 66225

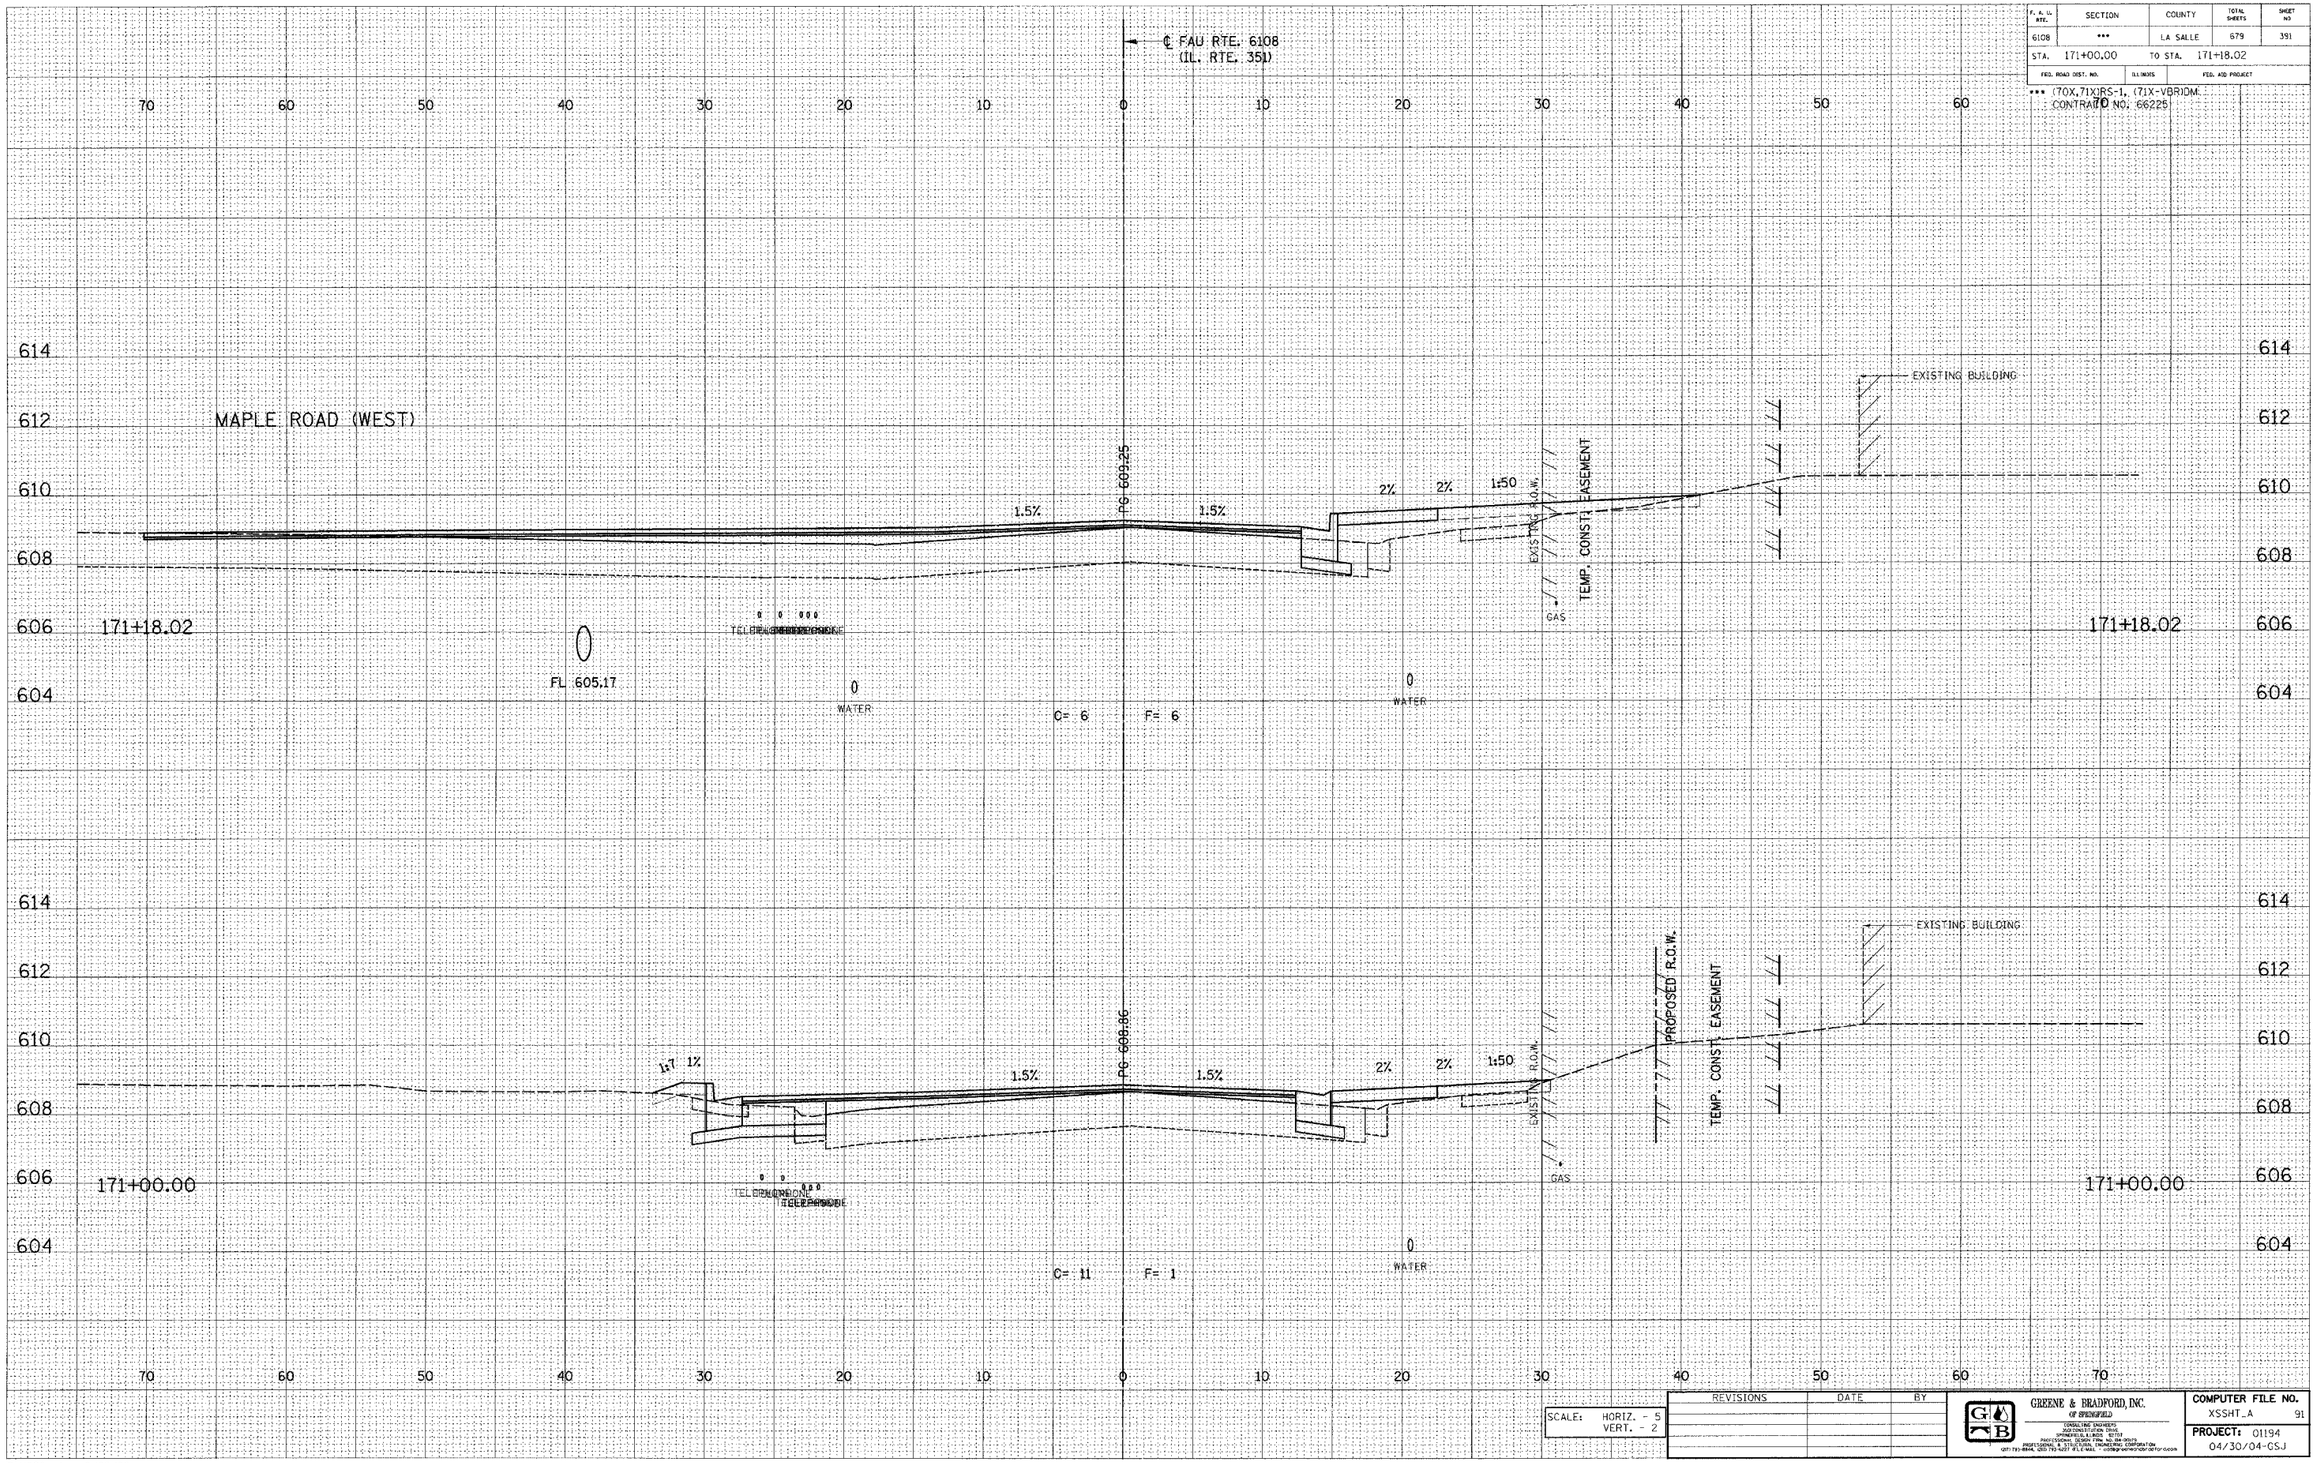


| REVISIONS | DATE | BY |
|---|---|---|
| | | |

SCALE: HORIZ. - 5
VERT. - 2

GREENE & BRADFORD, INC.
OF SPRINGFIELD
CONSULTING ENGINEERS
3420 CONSTITUTION DRIVE
SPRINGFIELD, ILLINOIS 62703
PHONE (217) 793-3813 FAX (217) 793-3813
PROFESSIONAL & STRUCTURAL ENGINEERING CORPORATION
LIC. 184.001352

COMPUTER FILE NO.
XSSHT_A 91
PROJECT: 01194
04/30/04-GSJ

E-XSEC 1:1 8/25/98

FAU RTE. 6108 (IL. RTE. 351) LA SALLE CO.

\\GBTI\PW\01194\XSHT_A.DGN 12/2/2004 3:00:38 PM User = (Greg)