DESIGN		
INT.	DATE	REASON

FINAL SURVEY		
NOTE BOOK	SURVEYED	DATE
NO.	PLOTTED	
	TEMPLATE	
	AREAS	
	AREAS CHECKED	
	BY	

PLOTS & CHECKS			
INT.	DATE	NO.	REASON

ORIGINAL SURVEY		
NOTE BOOK	SURVEYED	DATE
NO.	PLOTTED	
	TEMPLATE	
	AREAS	
	AREAS CHECKED	
	BY	

CHECKS		
INT.	DATE	REASON

F. A. U. RTE.	SECTION	COUNTY	TOTAL SHEETS	SHEET NO
6108	***	LA SALLE	679	399
STA. 173+06.43	TO STA. 173+25.00			
FED. ROAD DIST. NO.	ILLINOIS	FED. AID PROJECT		

*** (70X,71X)RS-1, (71X-VBR)DM
CONTRACT NO. 66225

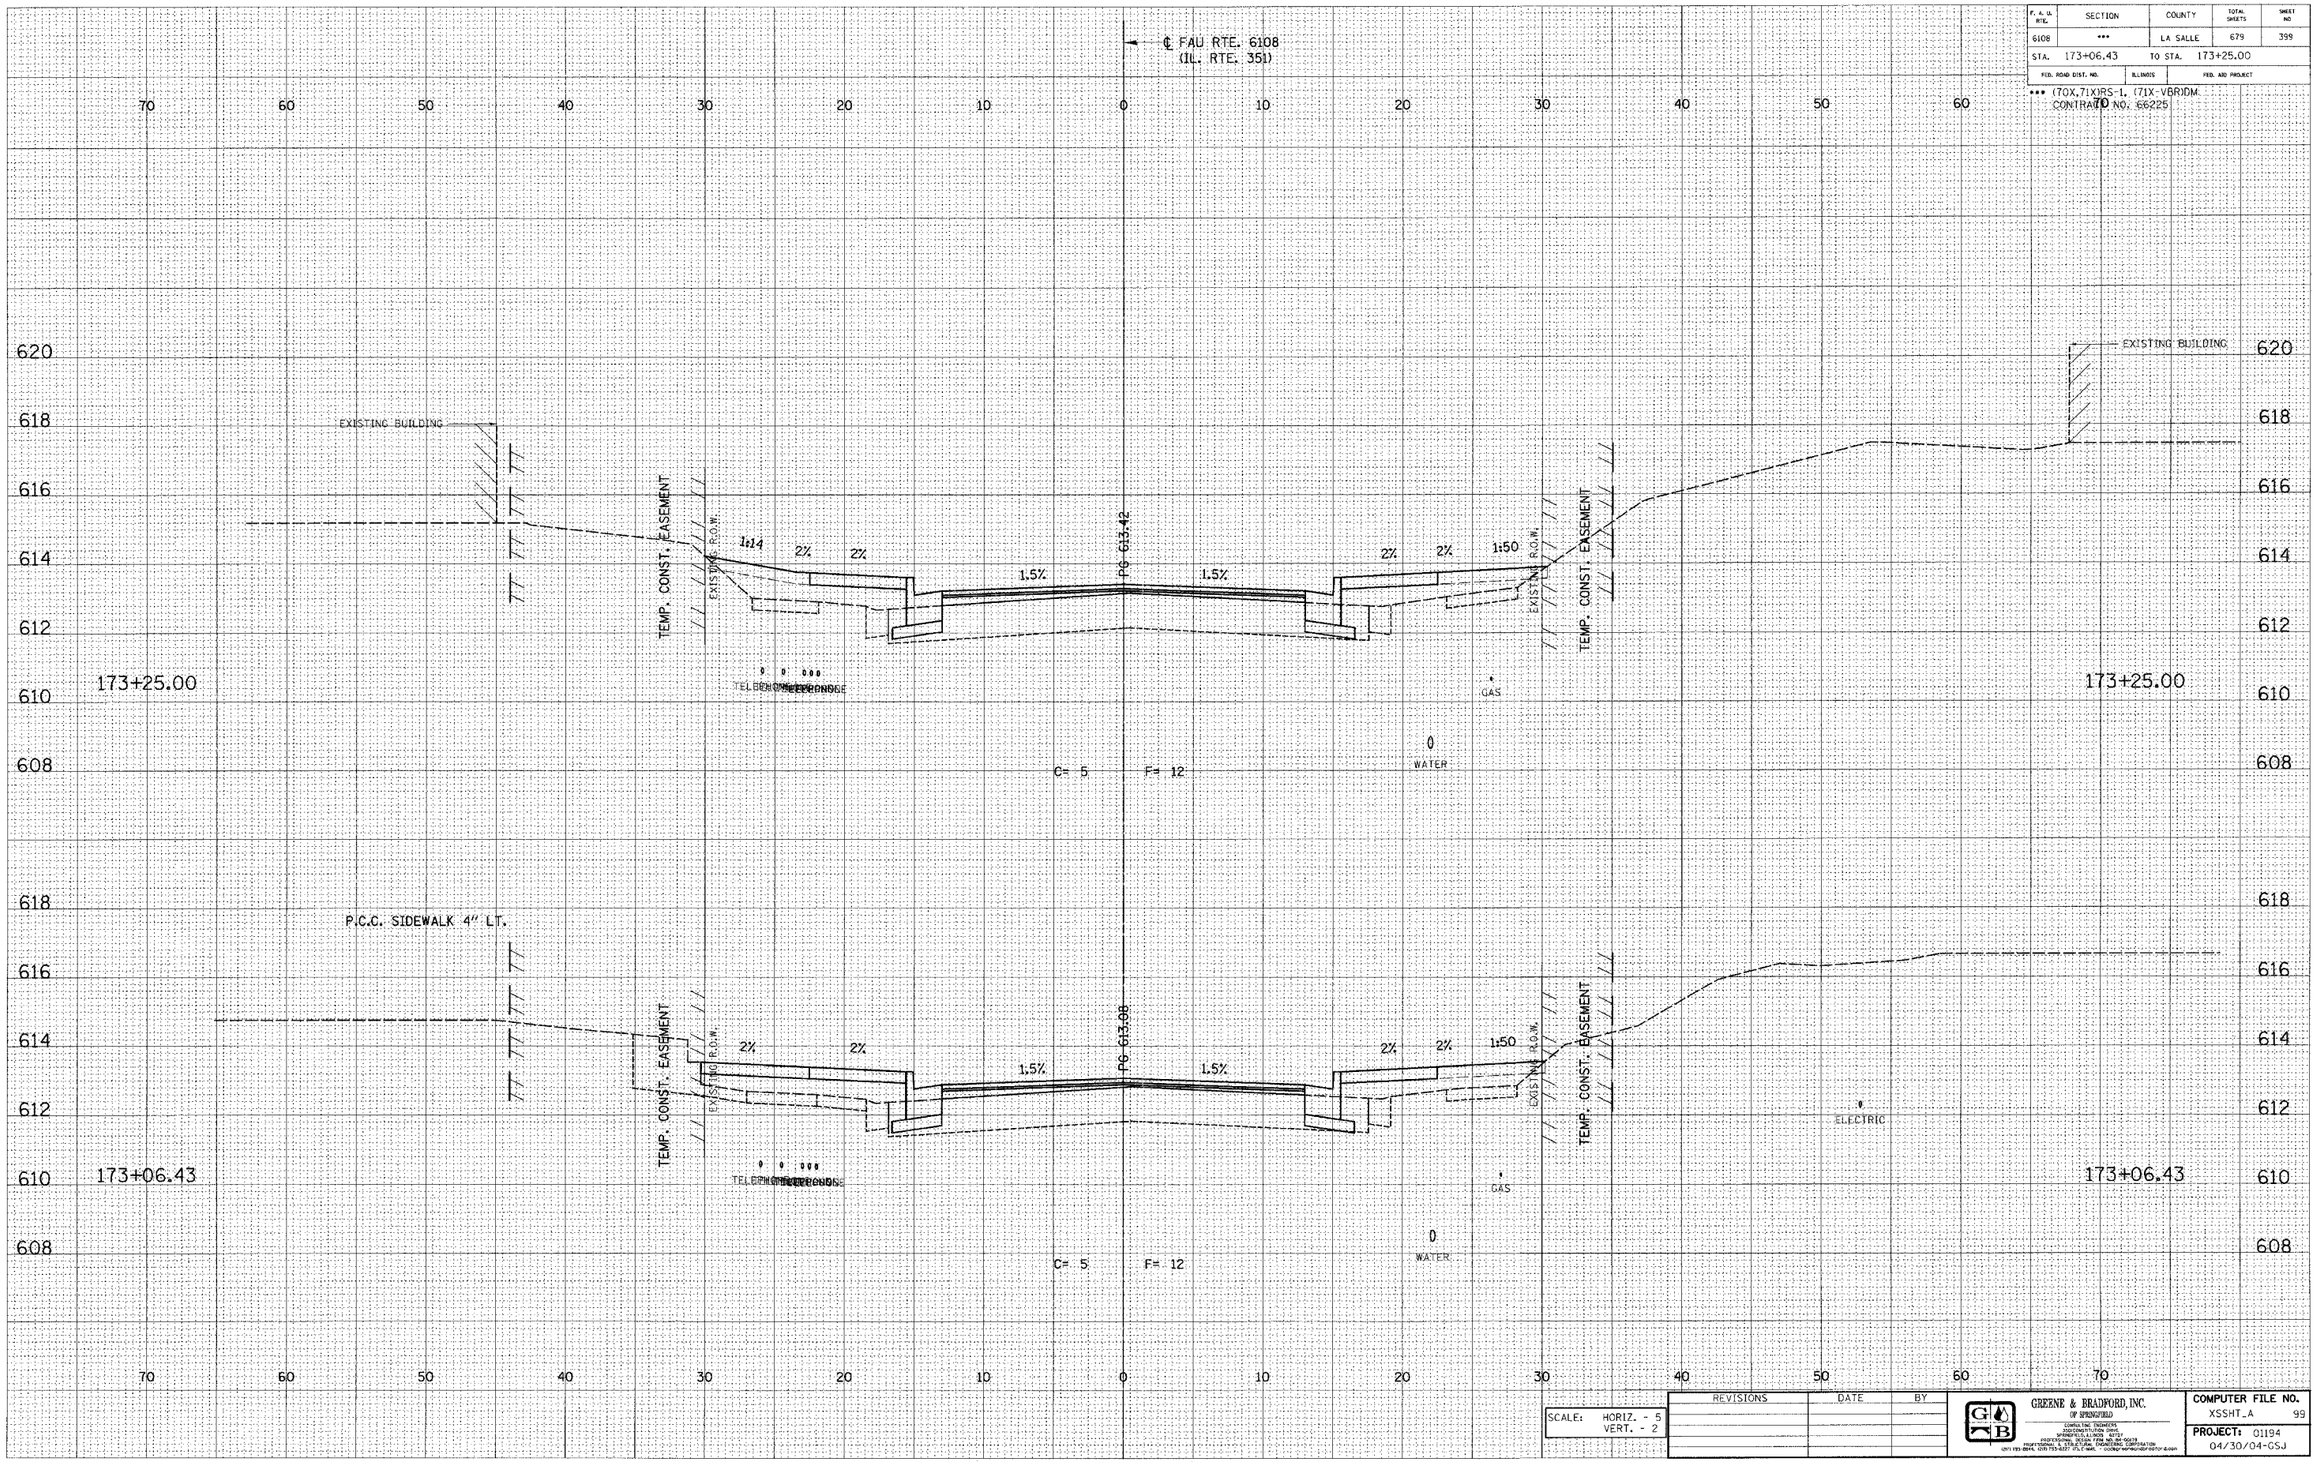

SCALE: HORIZ. - 5
VERT. - 2

REVISIONS	DATE	BY

GREENE & BRADFORD, INC.
OF SPRINGFIELD
CONSULTING ENGINEERS
2121 SOUTH 6TH STREET
SPRINGFIELD, ILLINOIS 62703
PROFESSIONAL DESIGN FIRM NO. 184-000537
PROFESSIONAL SURVEYING FIRM NO. 184-001276 CORPORATION
(217) 753-8644, (217) 753-8277 (FAX) - GGGBG-MAIL@GGGBG.COM

COMPUTER FILE NO.
XSSHT_A 99

PROJECT: 01194
04/30/04-GSJ

E-XSEC 1:1 8/25/98

FAU RTE. 6108 (IL. RTE. 351) LA SALLE CO.

S:\ALL PART\XSSHT_A.dgn 12/2/2004 8:08:16 AM User = (req)