| DESIGN | | |
|---|---|---|
| INT. | DATE | REASON |
| | | |

| ORIGINAL SURVEY | BY | DATE |
|---|---|---|
| SURVEYED | | |
| PLOTTED | | |
| DRAWN | | |
| NOTE BOOK | AREAS CHECKED | |
| NO. | | |

| FINAL SURVEY | BY | DATE |
|---|---|---|
| SURVEYED | | |
| PLOTTED | | |
| DRAWN | | |
| NOTE BOOK | AREAS CHECKED | |
| NO. | | |

| PLOTS & CHECKS | | | |
|---|---|---|---|
| INT. | DATE | NO. | REASON |
| | | | |

| CHECKS | | |
|---|---|---|
| INT. | DATE | REASON |
| | | |

| F. A. U. RTE. | SECTION | COUNTY | TOTAL SHEETS | SHEET NO |
|---|---|---|---|---|
| 6108 | *** | LA SALLE | 679 | 400 |
| STA. 173+42.61 | | TO STA. 173+50.00 | | |
| FED. ROAD DIST. NO. | ILLINOIS | FED. AID PROJECT | | |

*** (70X,71X)RS-1, (71X-VBR)DM
CONTRACT NO. 66225

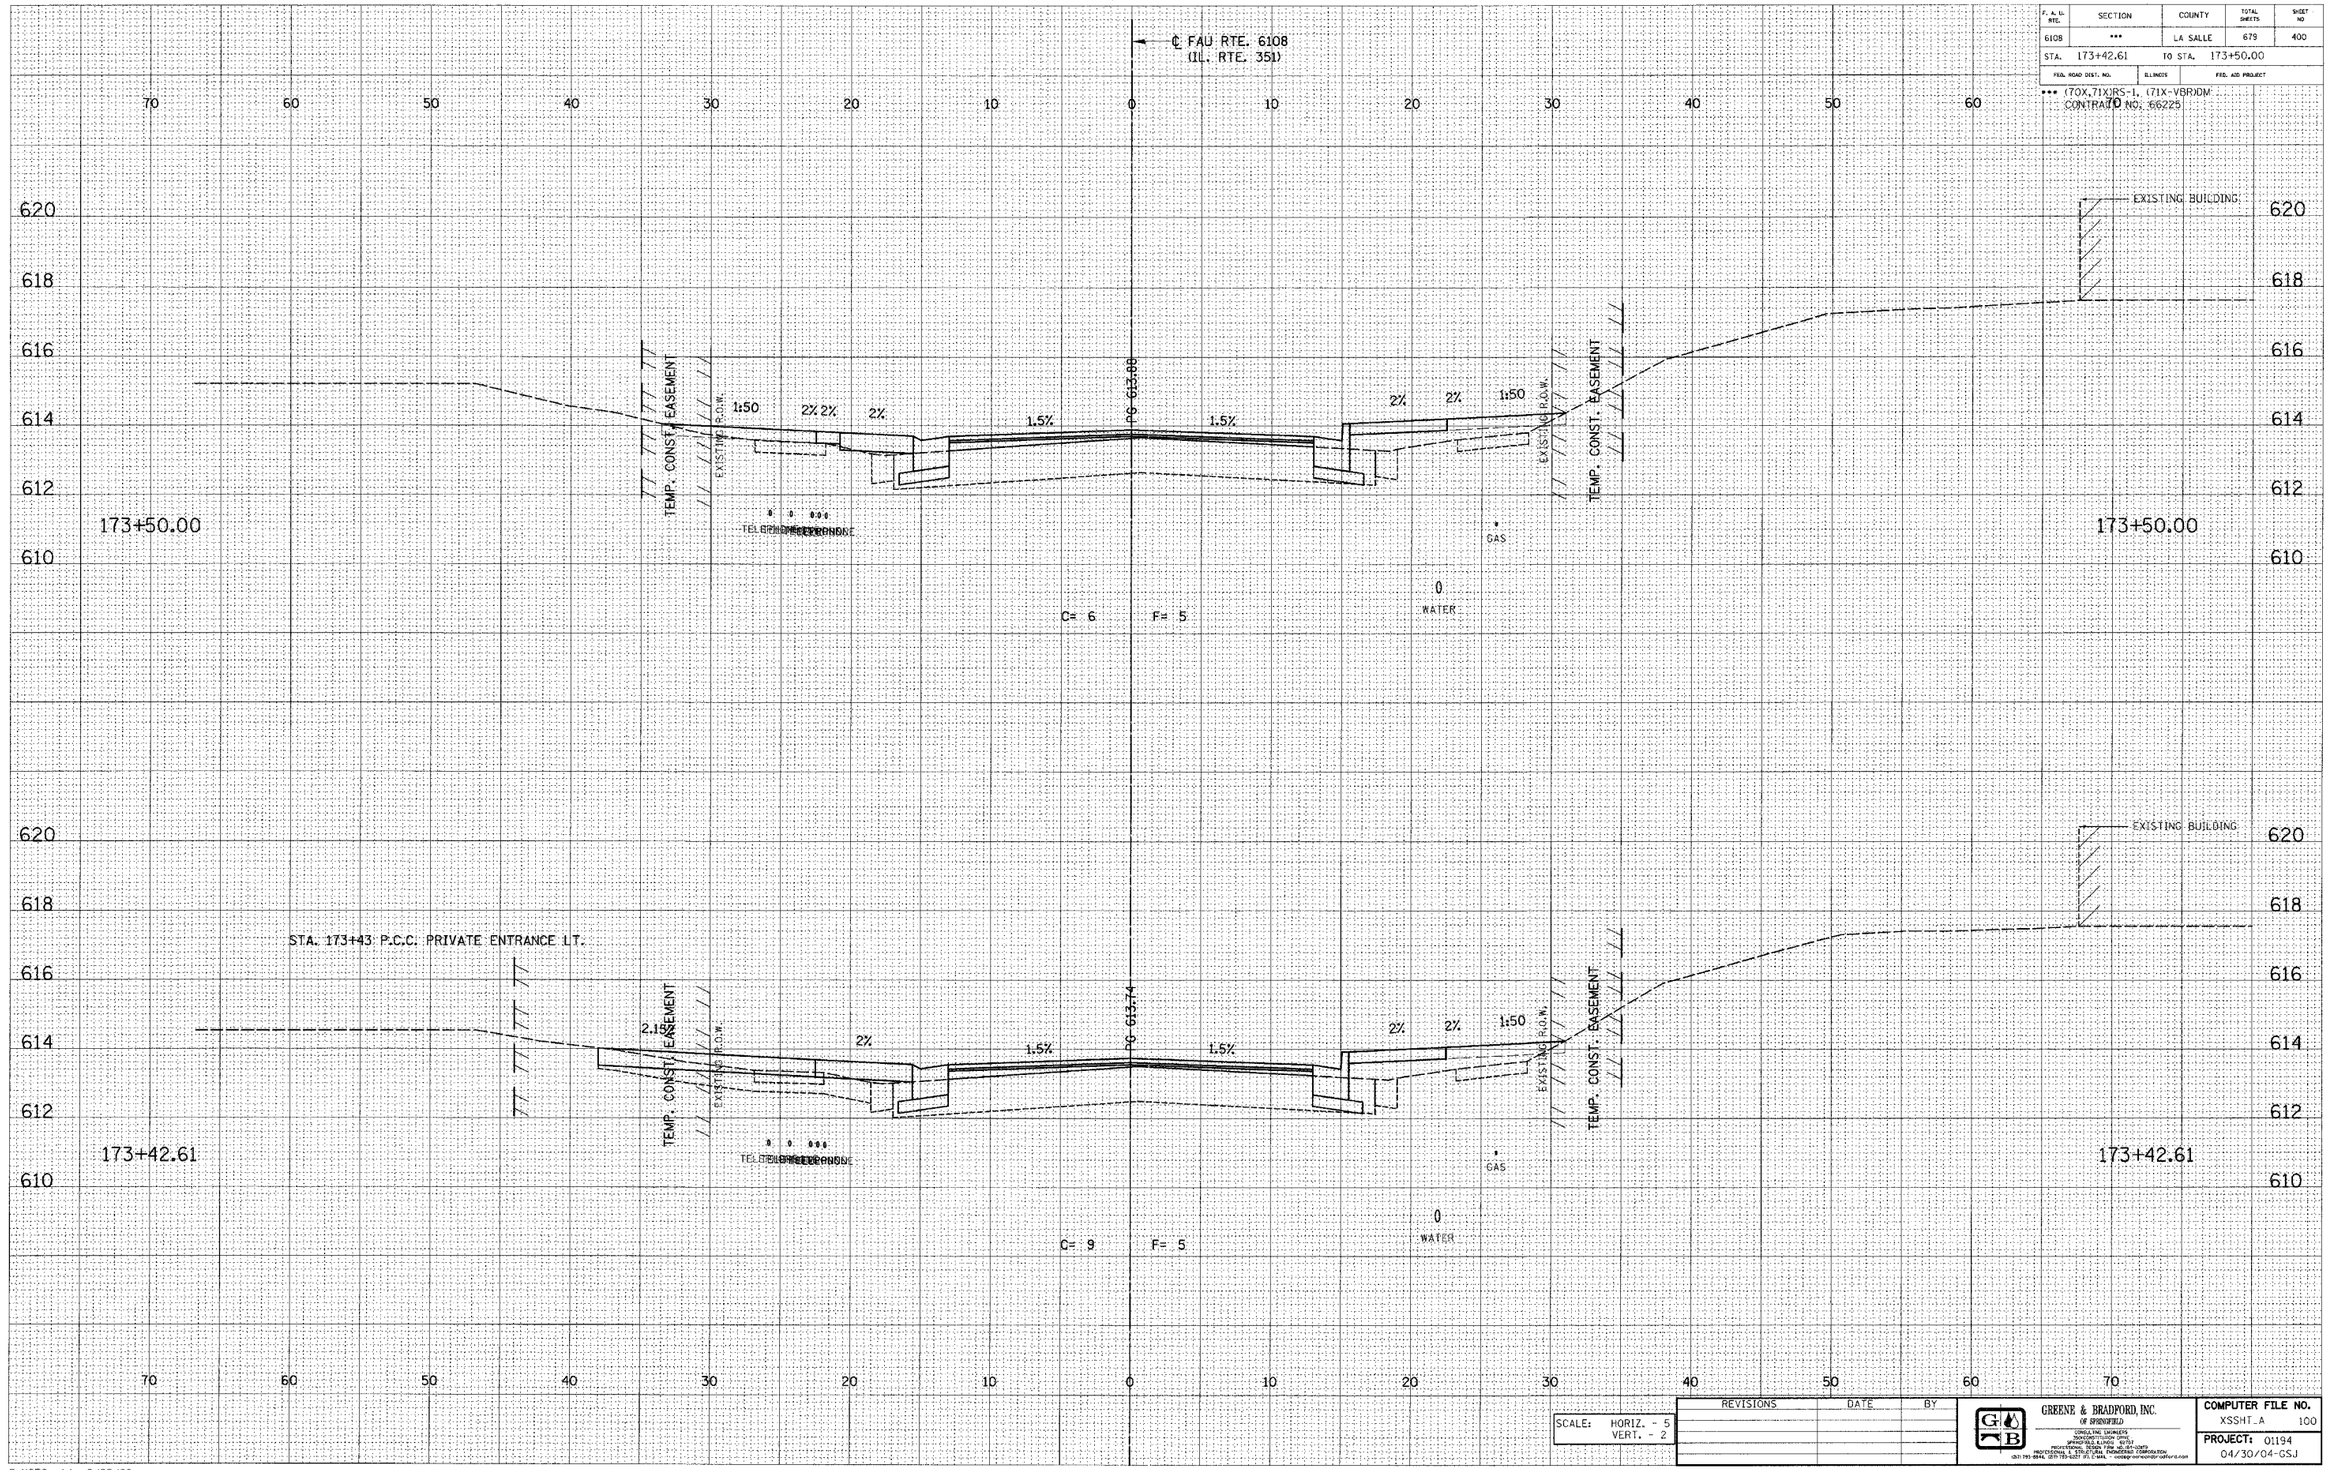


| SCALE: | HORIZ. - 5 |
|---|---|
| | VERT. - 2 |

| REVISIONS | DATE | BY |
|---|---|---|
| | | |

GREENE & BRADFORD, INC.
OF SPRINGFIELD
CONSULTING ENGINEERS
(NON-CONSTITUTION OFFICE)
SPRINGFIELD, ILLINOIS 62707
PROFESSIONAL DESIGN FIRM 184.001307
PROFESSIONAL U. STRUCTURAL ENGINEERING CORPORATION
(217) 793-3944, (217) 793-6207 (FT. C-944) - mail@greenebradford.com

COMPUTER FILE NO.
XSSHT_A 100

PROJECT: 01194
04/30/04-GSJ

E-XSEC 1:1 8/25/98

FAU RTE. 6108 (IL. RTE. 351) LA SALLE CO.

\\SVR1\P-DRIVE\Xsect\31-2.dgn 12/2/2004 8:02:19 PM (User = gmoss)