DESIGN		
INT.	DATE	REASON

FINAL SURVEY		BY	DATE
	SURVEYED		
	PLOTTED		
NOTE BOOK	TEMPLATE		
NO.	AREAS CHECKED		

PLOTS & CHECKS			
INT.	DATE	NO.	REASON

ORIGINAL SURVEY		BY	DATE
	SURVEYED		
	PLOTTED		
NOTE BOOK	TEMPLATE		
NO.	AREAS CHECKED		

CHECKS		
INT.	DATE	REASON

F. A. U. RTE.	SECTION	COUNTY	TOTAL SHEETS	SHEET NO
6108	***	LA SALLE	679	401
STA. 173+58.29		TO STA. 173+67.07		
FED. ROAD DIST. NO.		ILLINOIS	FED. AID PROJECT	

*** (70X,71X)RS-1, (71X-VBR)DM
CONTRACT NO. 66225

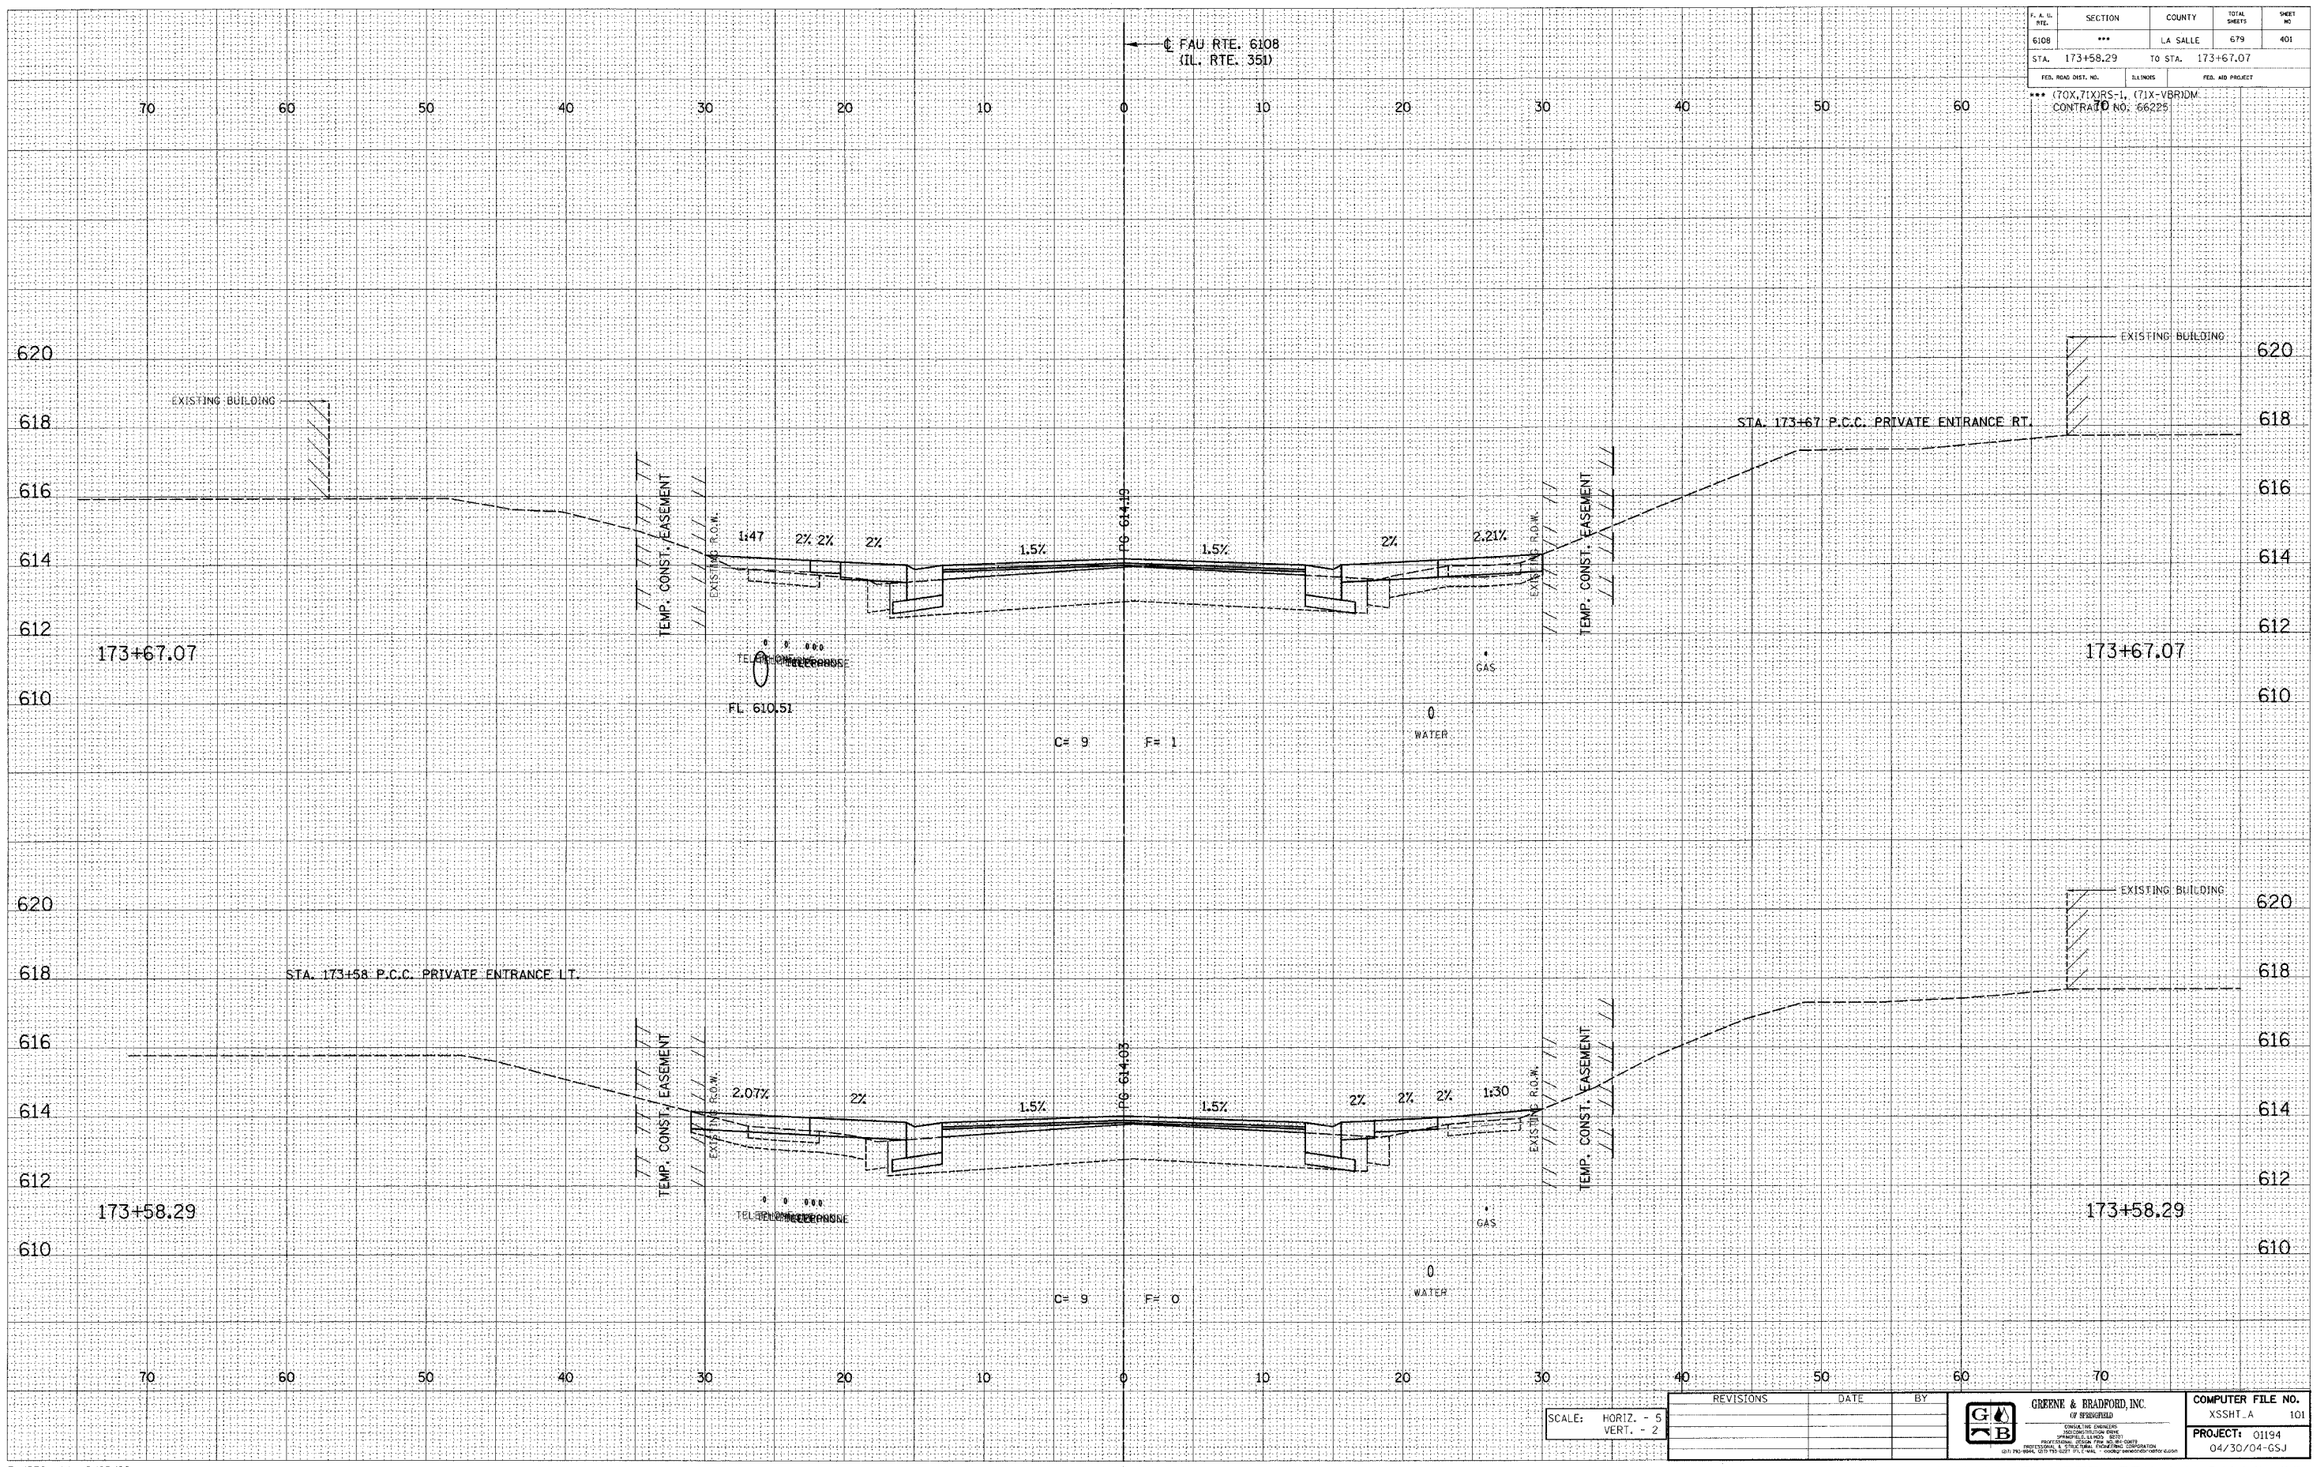

SCALE:	HORIZ. - 5
	VERT. - 2

REVISIONS	DATE	BY

GREENE & BRADFORD, INC.
OF SPRINGFIELD
CONSULTING ENGINEERS
RECONSTRUCTION STATE
SPRINGFIELD, ILLINOIS 62701
PROFESSIONAL ENGINEERING CORP. NO. 184-001179
PROFESSIONAL STRUCTURAL ENGINEERING CORPORATION
(217) 793-9844, (217) 793-3237 (FAX) - GBSPRINGFIELD@MTCO.COM

COMPUTER FILE NO.	
XSSHT_A	101
PROJECT: 01194	
04/30/04-GSJ	

E-XSEC I:1 8/25/98

FAU RTE. 6108 (IL. RTE. 351) LA SALLE CO.

\\GBFILE-SRV1\PROJFILES\01194 12/22/2003 02:40:10 PM dhart great