DESIGN		
INT.	DATE	REASON

FINAL SURVEY	BY	DATE
SURVEYED		
PLOTTED		
NOTE BOOK	DRAWN	
NO.	AREAS	
	AREAS CHECKED	

PLOTS & CHECKS			
INT.	DATE	NO.	REASON

ORIGINAL SURVEY	BY	DATE
SURVEYED		
PLOTTED		
NOTE BOOK	DRAWN	
NO.	AREAS	
	AREAS CHECKED	

CHECKS		
INT.	DATE	REASON

F. A. Rt.	SECTION	COUNTY	TOTAL SHEETS	SHEET NO
6108	***	LA SALLE	679	402
STA. 173+75.00		TO STA. 174+00.00		
FED. ROAD DIST. NO.		ILLINOIS	FED. AID PROJECT	

*** (70X,71X)RS-1, (71X-VBR)DM
CONTRACT NO. 66225

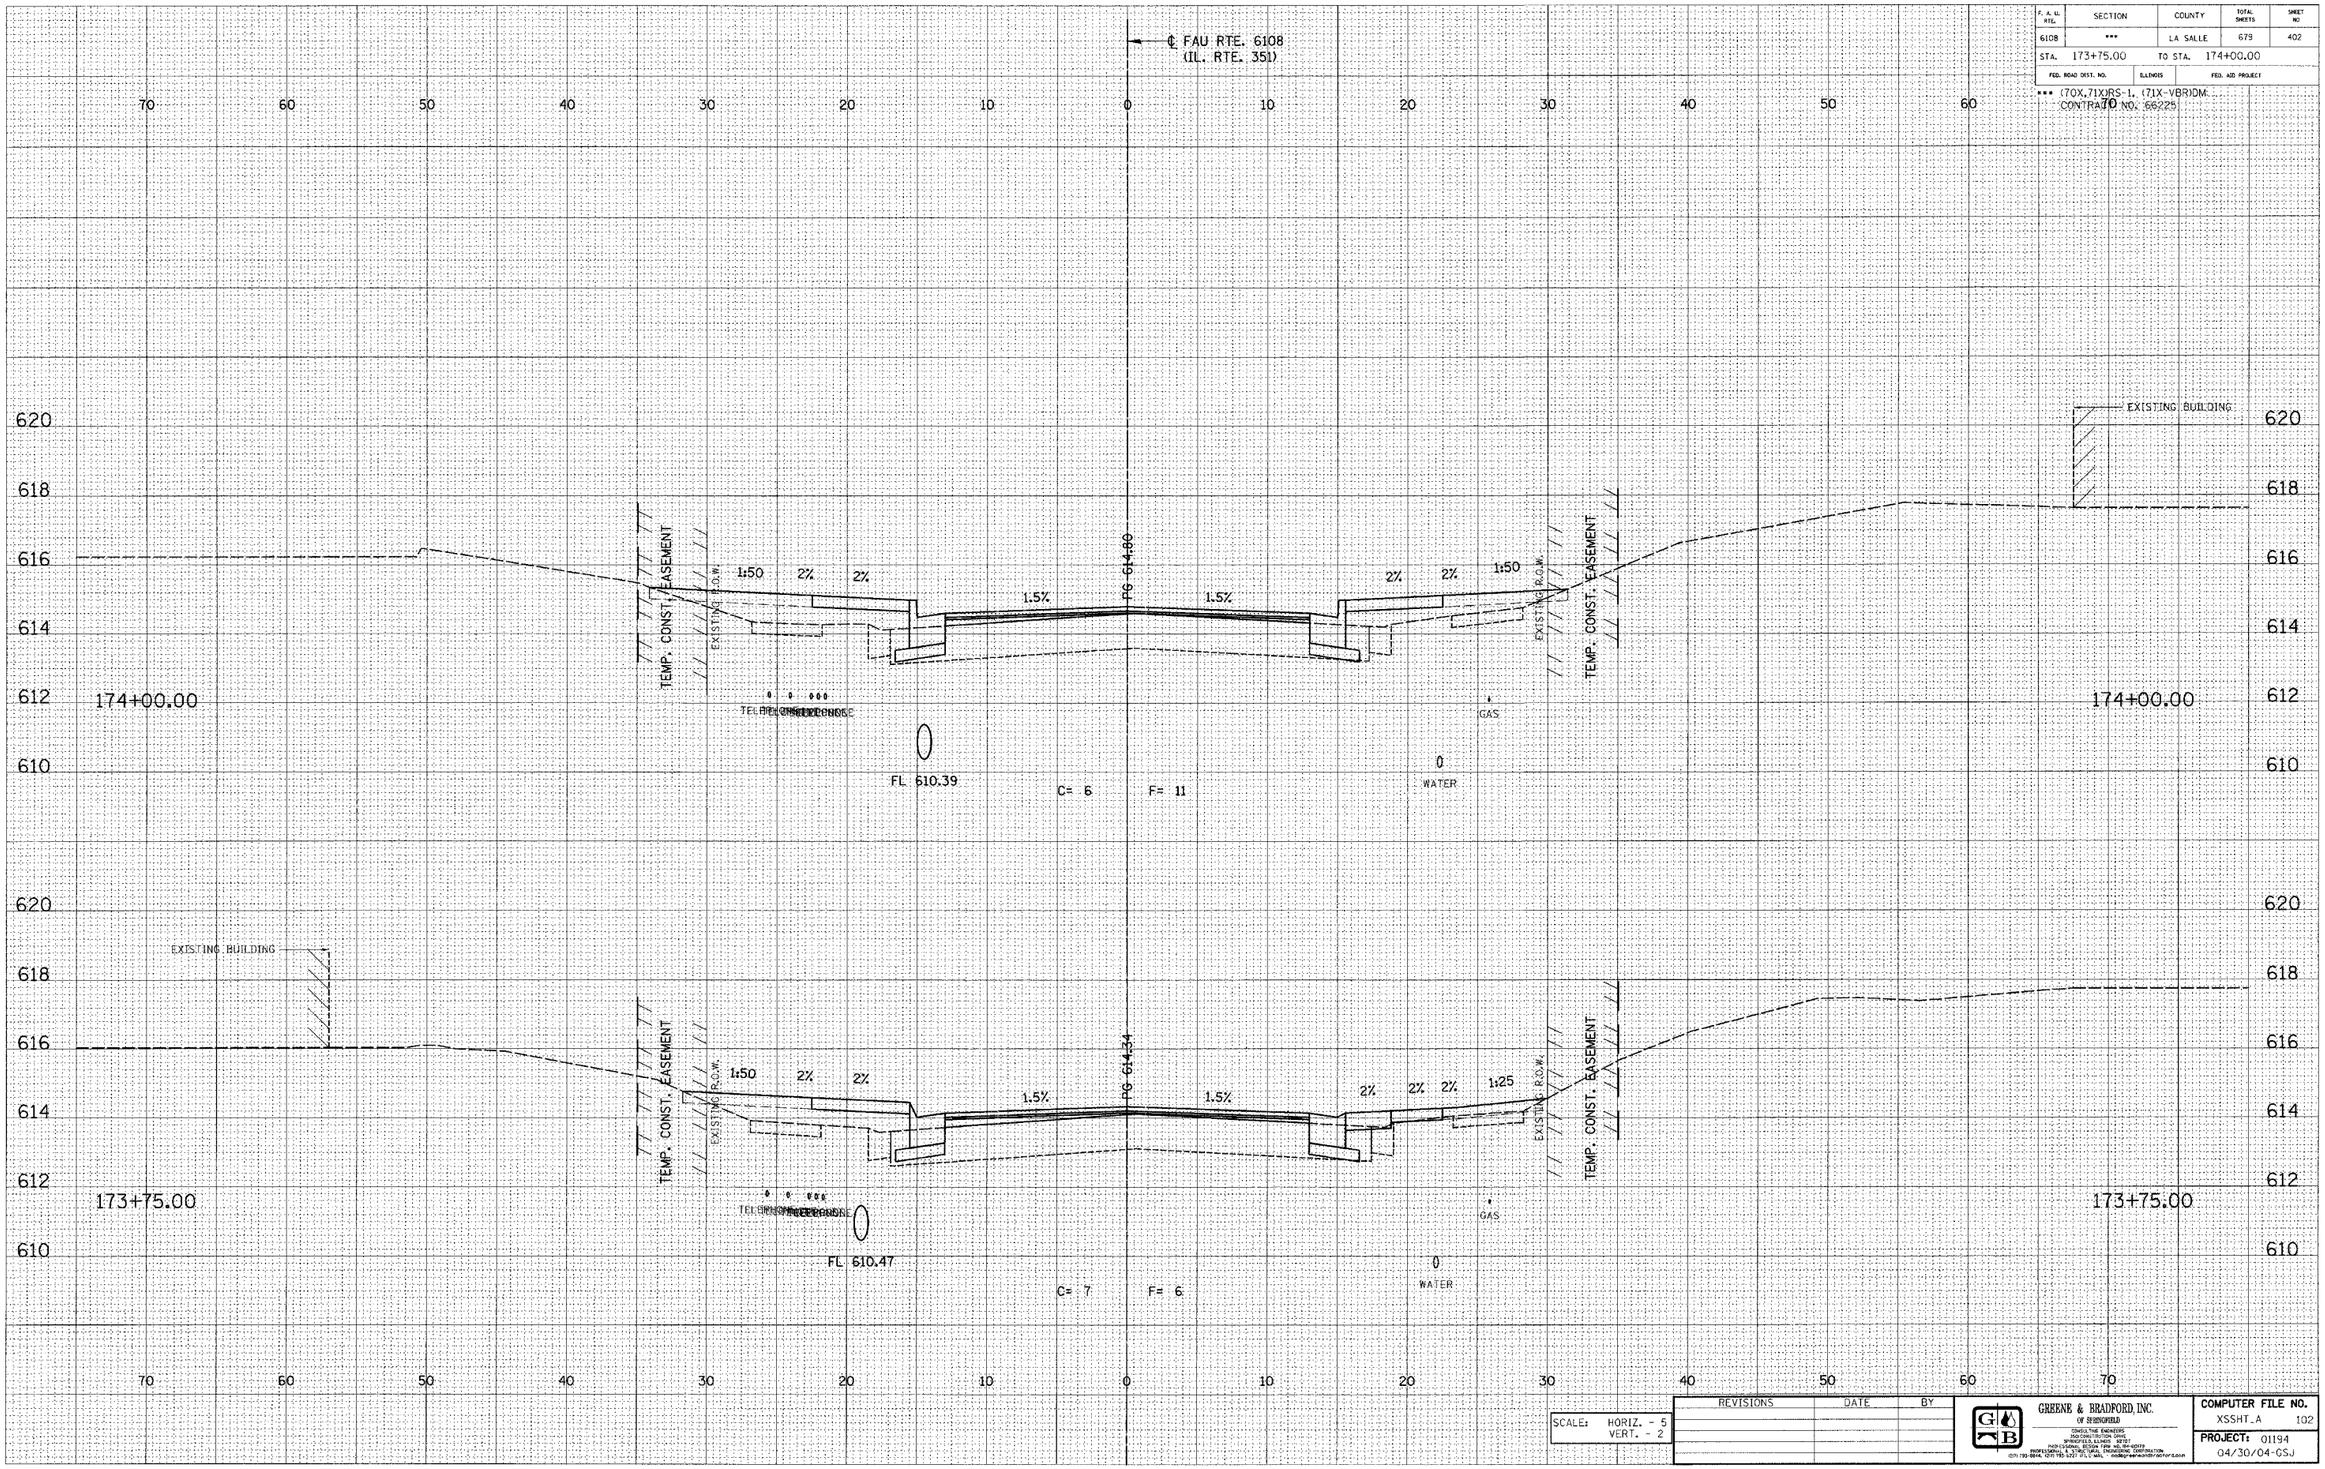

REVISIONS	DATE	BY

SCALE: HORIZ. - 5
VERT. - 2

GREENE & BRADFORD, INC.
OF SPRINGFIELD
CONSULTING ENGINEERS
2160 CONSTITUTION DRIVE
SPRINGFIELD, ILLINOIS 62707
PHONE (217) 787-6610 FAX (217) 787-6619
PROFESSIONAL & STRUCTURAL ENGINEERING CONSULTATION
(217) 793-0844, (217) 793-3221 (FAX), e-mail: mail@greenebradford.com

COMPUTER FILE NO.
XSSHT.A 102

PROJECT: 01194
04/30/04-GSJ

E-XSEC 1:1 8/25/98

FAU RTE. 6108 (IL. RTE. 351) LA SALLE CO.

V:\01194\ROSHT\01194.dgn 12/2/2004 8:30:11 PM User - jpeg