DESIGN		
INT.	DATE	REASON

FINAL SURVEY?	DATE
SURVEYED	
PLOTTED	
TEMPLATE	
NOTE BOOK	AREAS CHECKED
NO.	BY

PLOTS & CHECKS			
INT.	DATE	NO.	REASON

ORIGINAL SURVEY?	DATE
SURVEYED	
PLOTTED	
TEMPLATE	
NOTE BOOK	AREAS CHECKED
NO.	BY

CHECKS		
INT.	DATE	REASON

F. A. U. RTE.	SECTION	COUNTY	TOTAL SHEETS	SHEET NO
6108	***	LA SALLE	679	409
STA. 175+54.42		TO STA. 175+75.00		
FED. ROAD DIST. NO.	ILLINOIS	FED. AID PROJECT		

*** (70X,71X)RS-1, (71X-VBR)DM.
CONTRACT NO. 66225

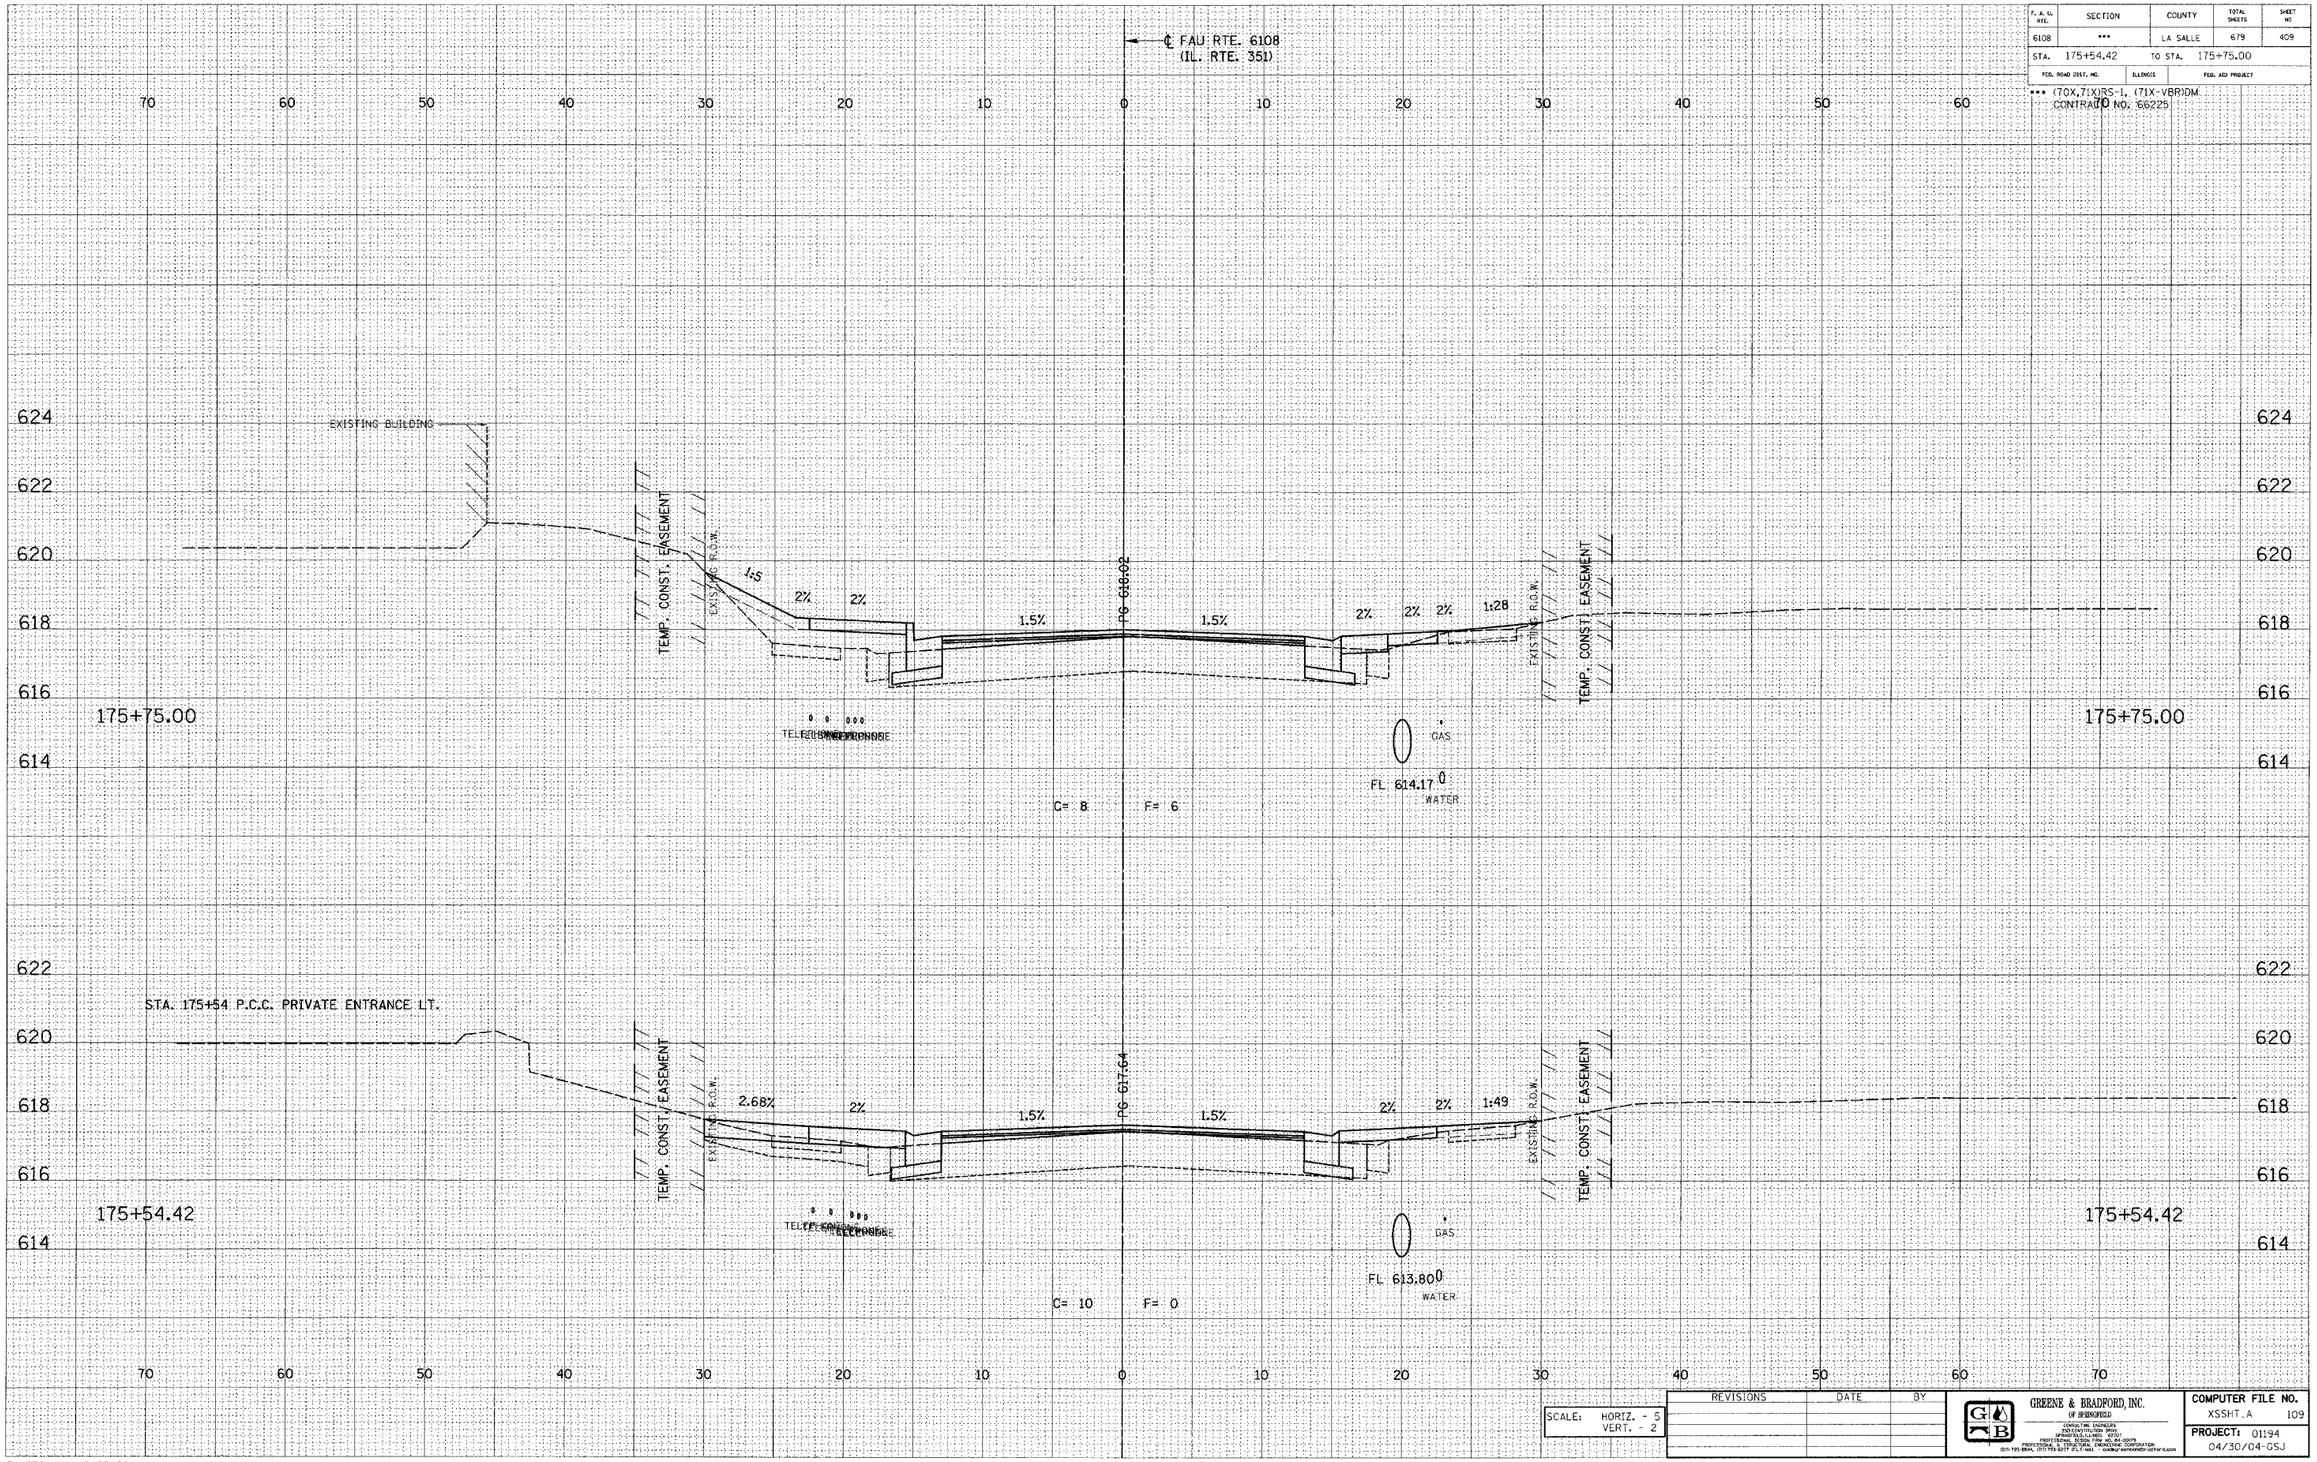

E-XSEC 1:1 8/25/98

SCALE:	HORIZ. - 5
	VERT. - 2

REVISIONS	DATE	BY

GREENE & BRADFORD, INC.
OF SPRINGFIELD
CONSULTING ENGINEERS
2160 CONSTITUTION DRIVE
SPRINGFIELD, ILLINOIS 62703
PROFESSIONAL DESIGN FIRM REG. NO. 184-000775
PROFESSIONAL DESIGN FIRM REG. NO. 184-000775
PROFESSIONAL SERVICE CORPORATION
(217) 793-3777 (FAX) e-mail — mailbox@greenebradford.com

COMPUTER FILE NO.
XSSHT_A 109

PROJECT: 01194
04/30/04-GSJ

FAU RTE. 6108 (IL. RTE. 351) LA SALLE CO.

\\GBSPR-FS01\Users\tpate\Desktop\xssht_a.dgn 15:23:04m 8/26/98 User = tpate