DESIGN		
INT.	DATE	REASON

FINAL SURVEY	NOTE BOOK	SURVEYED	PLOTTED	DRAWN	AREAS	AREAS CHECKED	BY	DATE
NO.								

PLOTS & CHECKS			
INT.	DATE	NO.	REASON

ORIGINAL SURVEY	NOTE BOOK	SURVEYED	PLOTTED	DRAWN	AREAS	AREAS CHECKED	BY	DATE
NO.								

CHECKS		
INT.	DATE	REASON

F. A. U. RTE.	SECTION	COUNTY	TOTAL SHEETS	SHEET NO
6108	***	LA SALLE	679	414
STA. 176+86.44		TO STA. 177+00.00		
FED. ROAD DIST. NO.	ILLINOIS	FED. AID PROJECT		

*** (70X,71X)RS-1, (71X-VBR)DM
CONTRACT NO. 66225

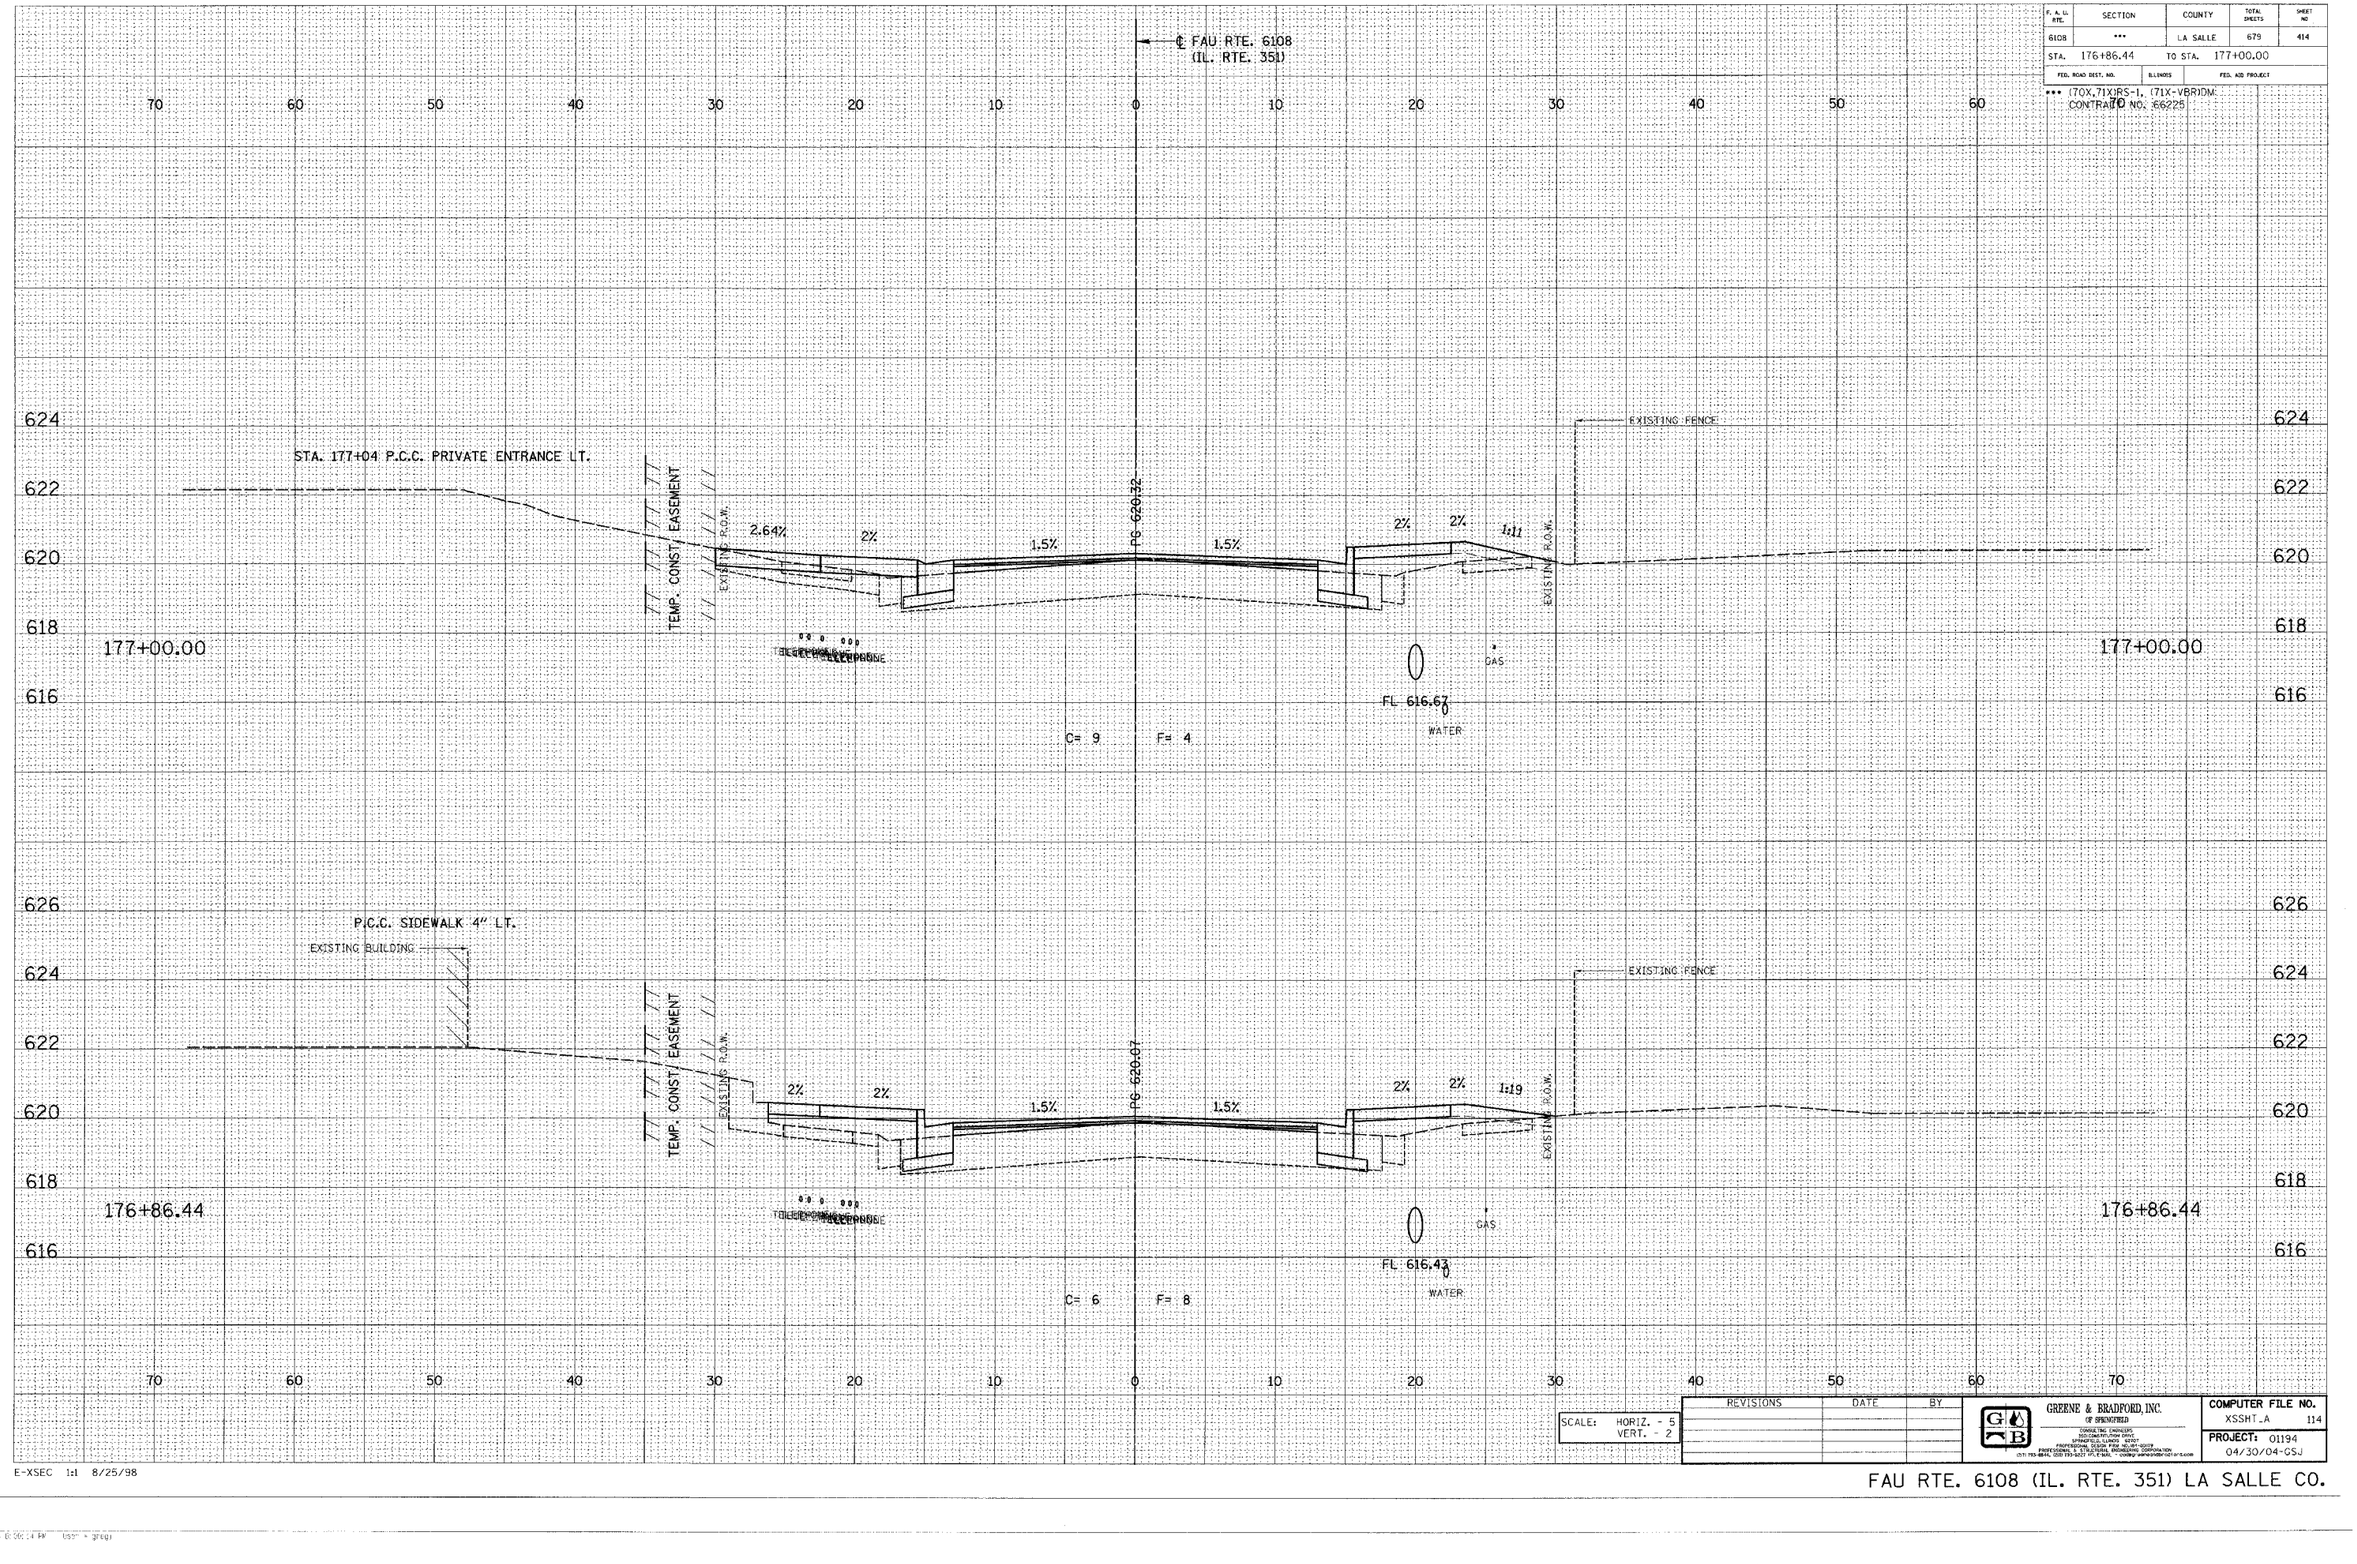

SCALE: HORIZ. - 5
VERT. - 2

REVISIONS	DATE	BY

GREENE & BRADFORD, INC.
OF SPRINGFIELD
CONSULTING ENGINEERS
500 CAPITOL VIEW BLDG.
SPRINGFIELD, ILLINOIS 62707
PROFESSIONAL DESIGN FIRM NO. 184-001009
PROFESSIONAL CORPORATION
(217) 753-6644, (800) 753-5437 TDD, FAX (217) 753-6645, e-mail: gbmail@gbcivil.com

COMPUTER FILE NO.
XSSHT_A 114
PROJECT: 01194
04/30/04-GSJ

E-XSEC 1:1 8/25/98

\\GBFI-NAT\XSSHT\611A.dgn 12/22/2004 8:56:14 PM User = gbsj