DESIGN		
INT.	DATE	REASON

ORIGINAL SURVEY	BY	DATE
NOTE BOOK	SURVEYED	
NO.	PLOTTED	
	DRAWN	
	AREAS	
	AREAS CHECKED	

PLOTS & CHECKS			
INT.	DATE	NO.	REASON

CHECKS		
INT.	DATE	REASON

F. A. Rte.	SECTION	COUNTY	TOTAL SHEETS	SHEET NO
6108	***	LA SALLE	679	423
STA. 179+25.00		TO STA. 179+50.00		
FED. ROAD DIST. NO.		ILL. PROJ.	FED. AID PROJECT	

*** (70X,71X)RS-1, (71X-VBR)DM
CONTRACT NO. 66225

℄ FAU RTE. 6108
(IL. RTE. 351)

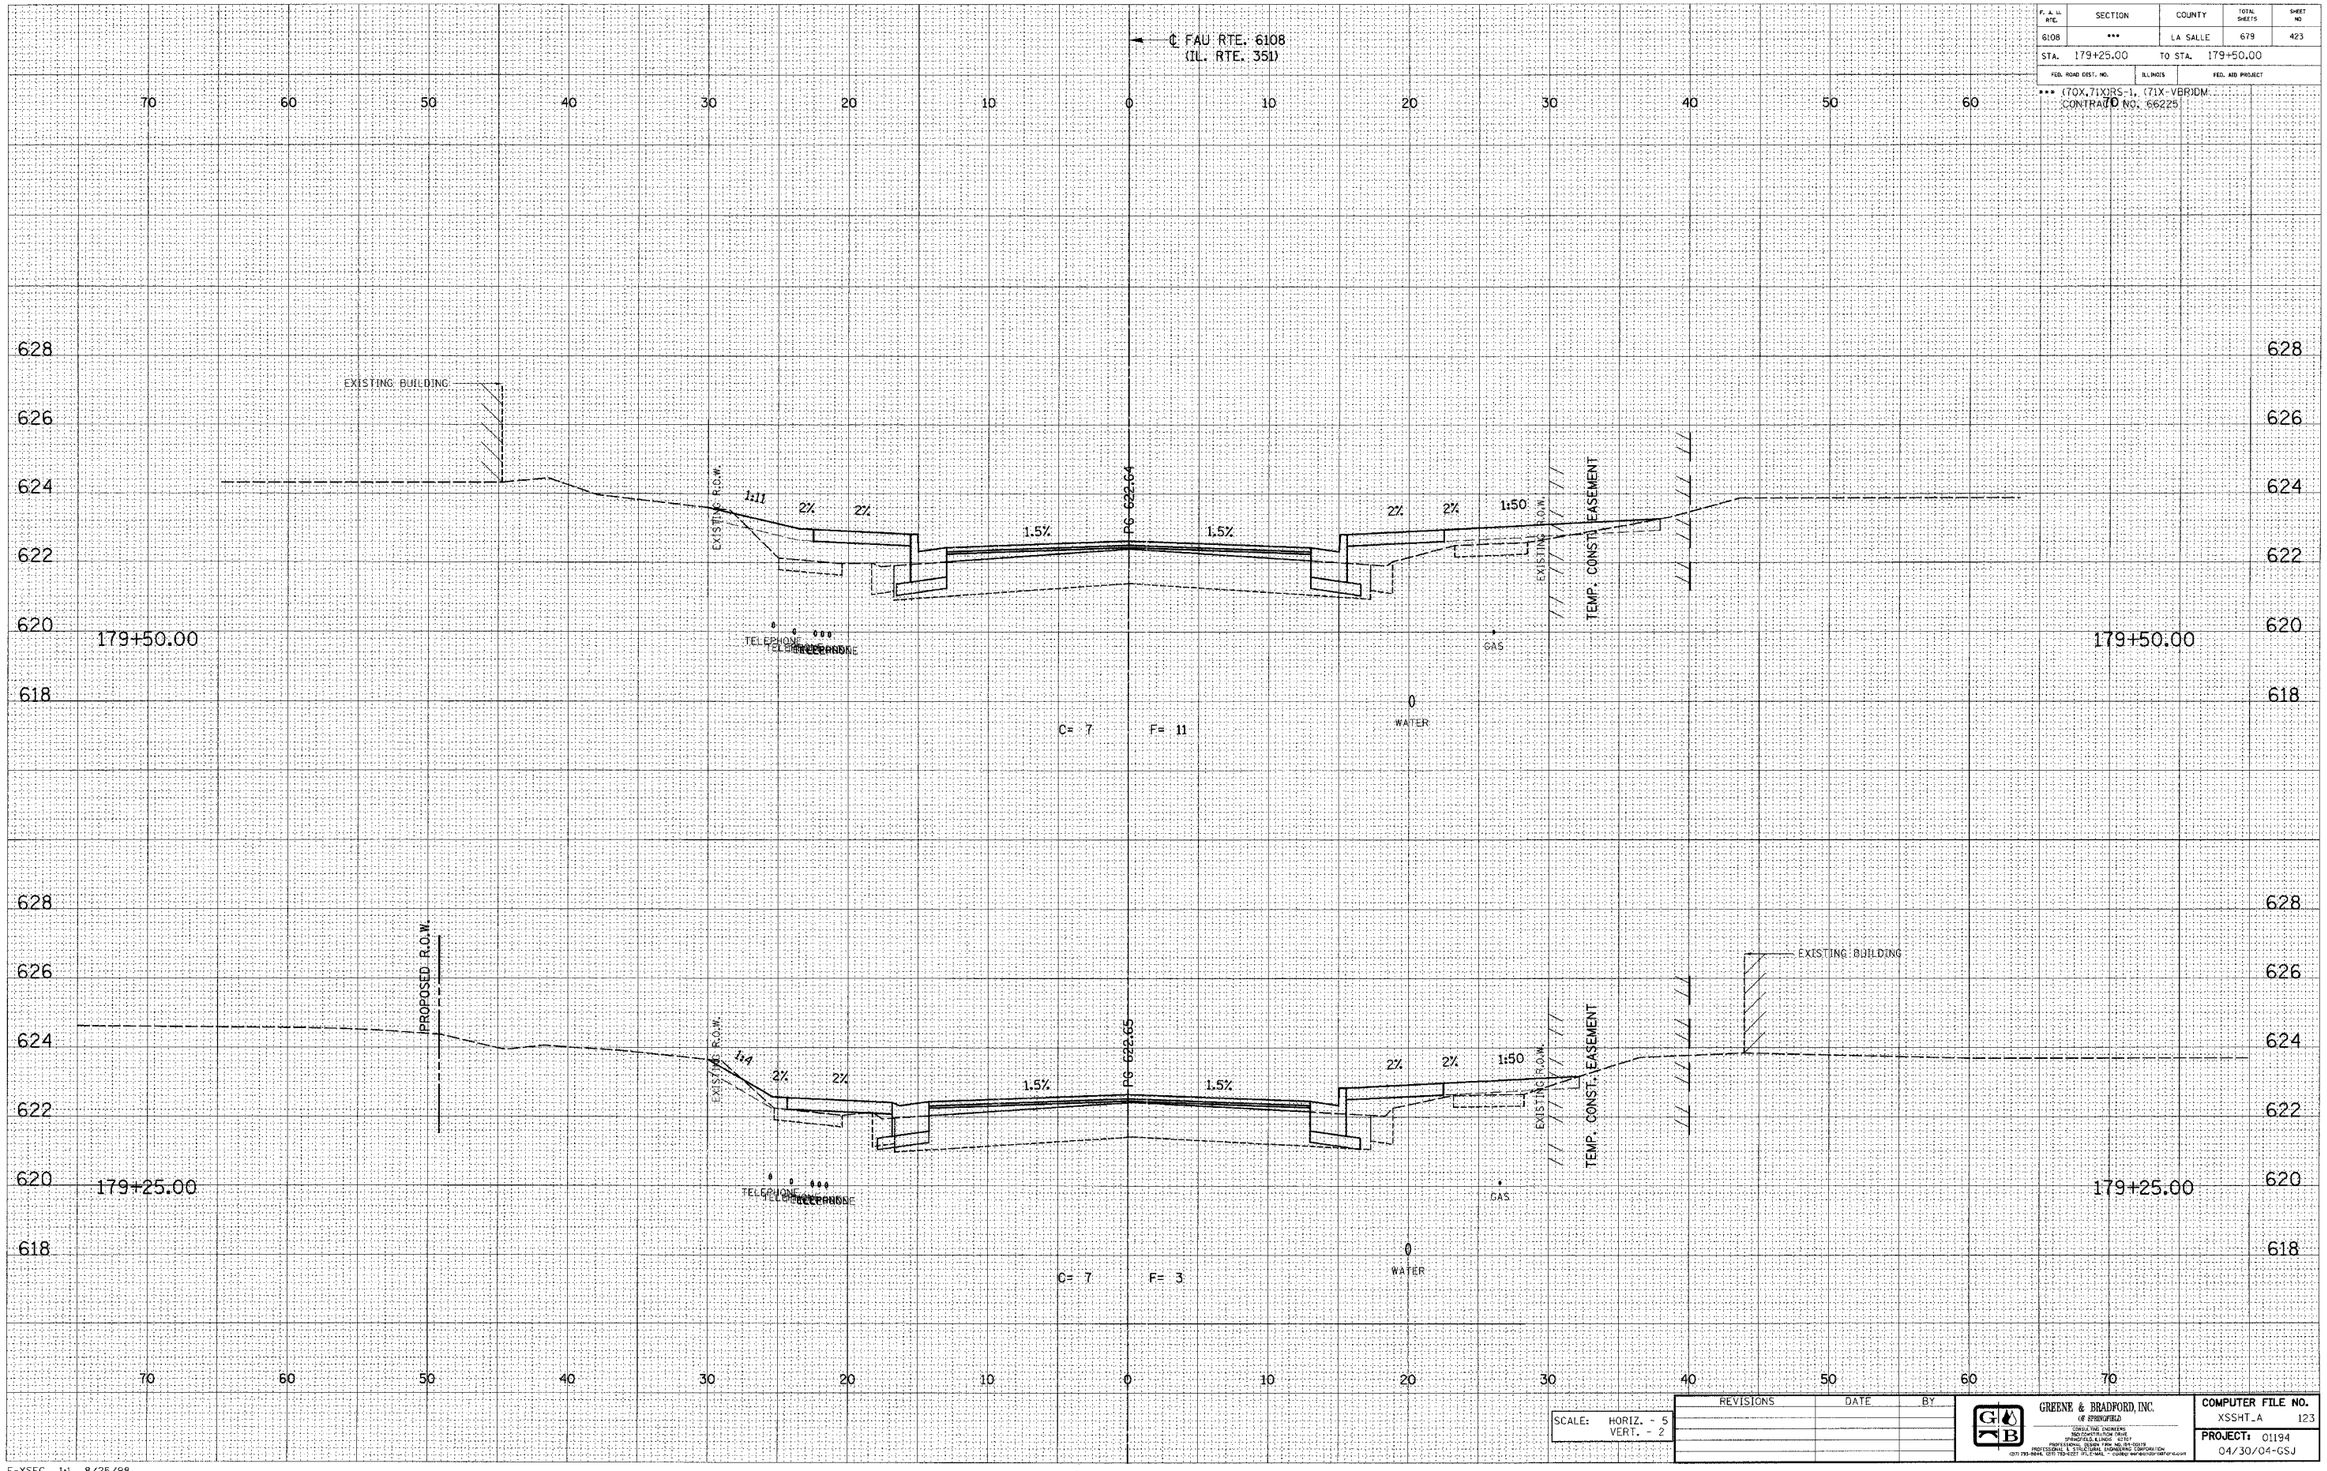

SCALE:	HORIZ. - 5
	VERT. - 2

REVISIONS	DATE	BY

GREENE & BRADFORD, INC.
OF SPRINGFIELD
CONSULTING ENGINEERS
1100 CHATTERTON DRIVE
SPRINGFIELD, ILLINOIS 62707
PROFESSIONAL DESIGN FIRM 184.000328
PROFESSIONAL ENGINEERING CORPORATION
(217) 793-9696, (217) 793-9227 (FAX) E-MAIL: ... (WEB) WWW.GBSPRINGFIELD.COM

COMPUTER FILE NO.
XSSHT_A 123
PROJECT: 01194
04/30/04-GSJ

E-XSEC 1:1 8/25/98

FAU RTE. 6108 (IL. RTE. 351) LA SALLE CO.